HIGHWAY GUARD DETAILS
NONE

TRAFFIC SIGNAL CONDUIT
NONE

WATER SUPPLY ALTERATIONS
NONE

DRAINAGE DETAILS
SEE SHEET 42

ACTON
KELLEY'S CORNER

STATE	FED. AID PROJ. NO.	SHEET NO.	TOTAL SHEETS
MA	-	21	143
PROJECT FILE NO.	608229		

CONSTRUCTION PLANS

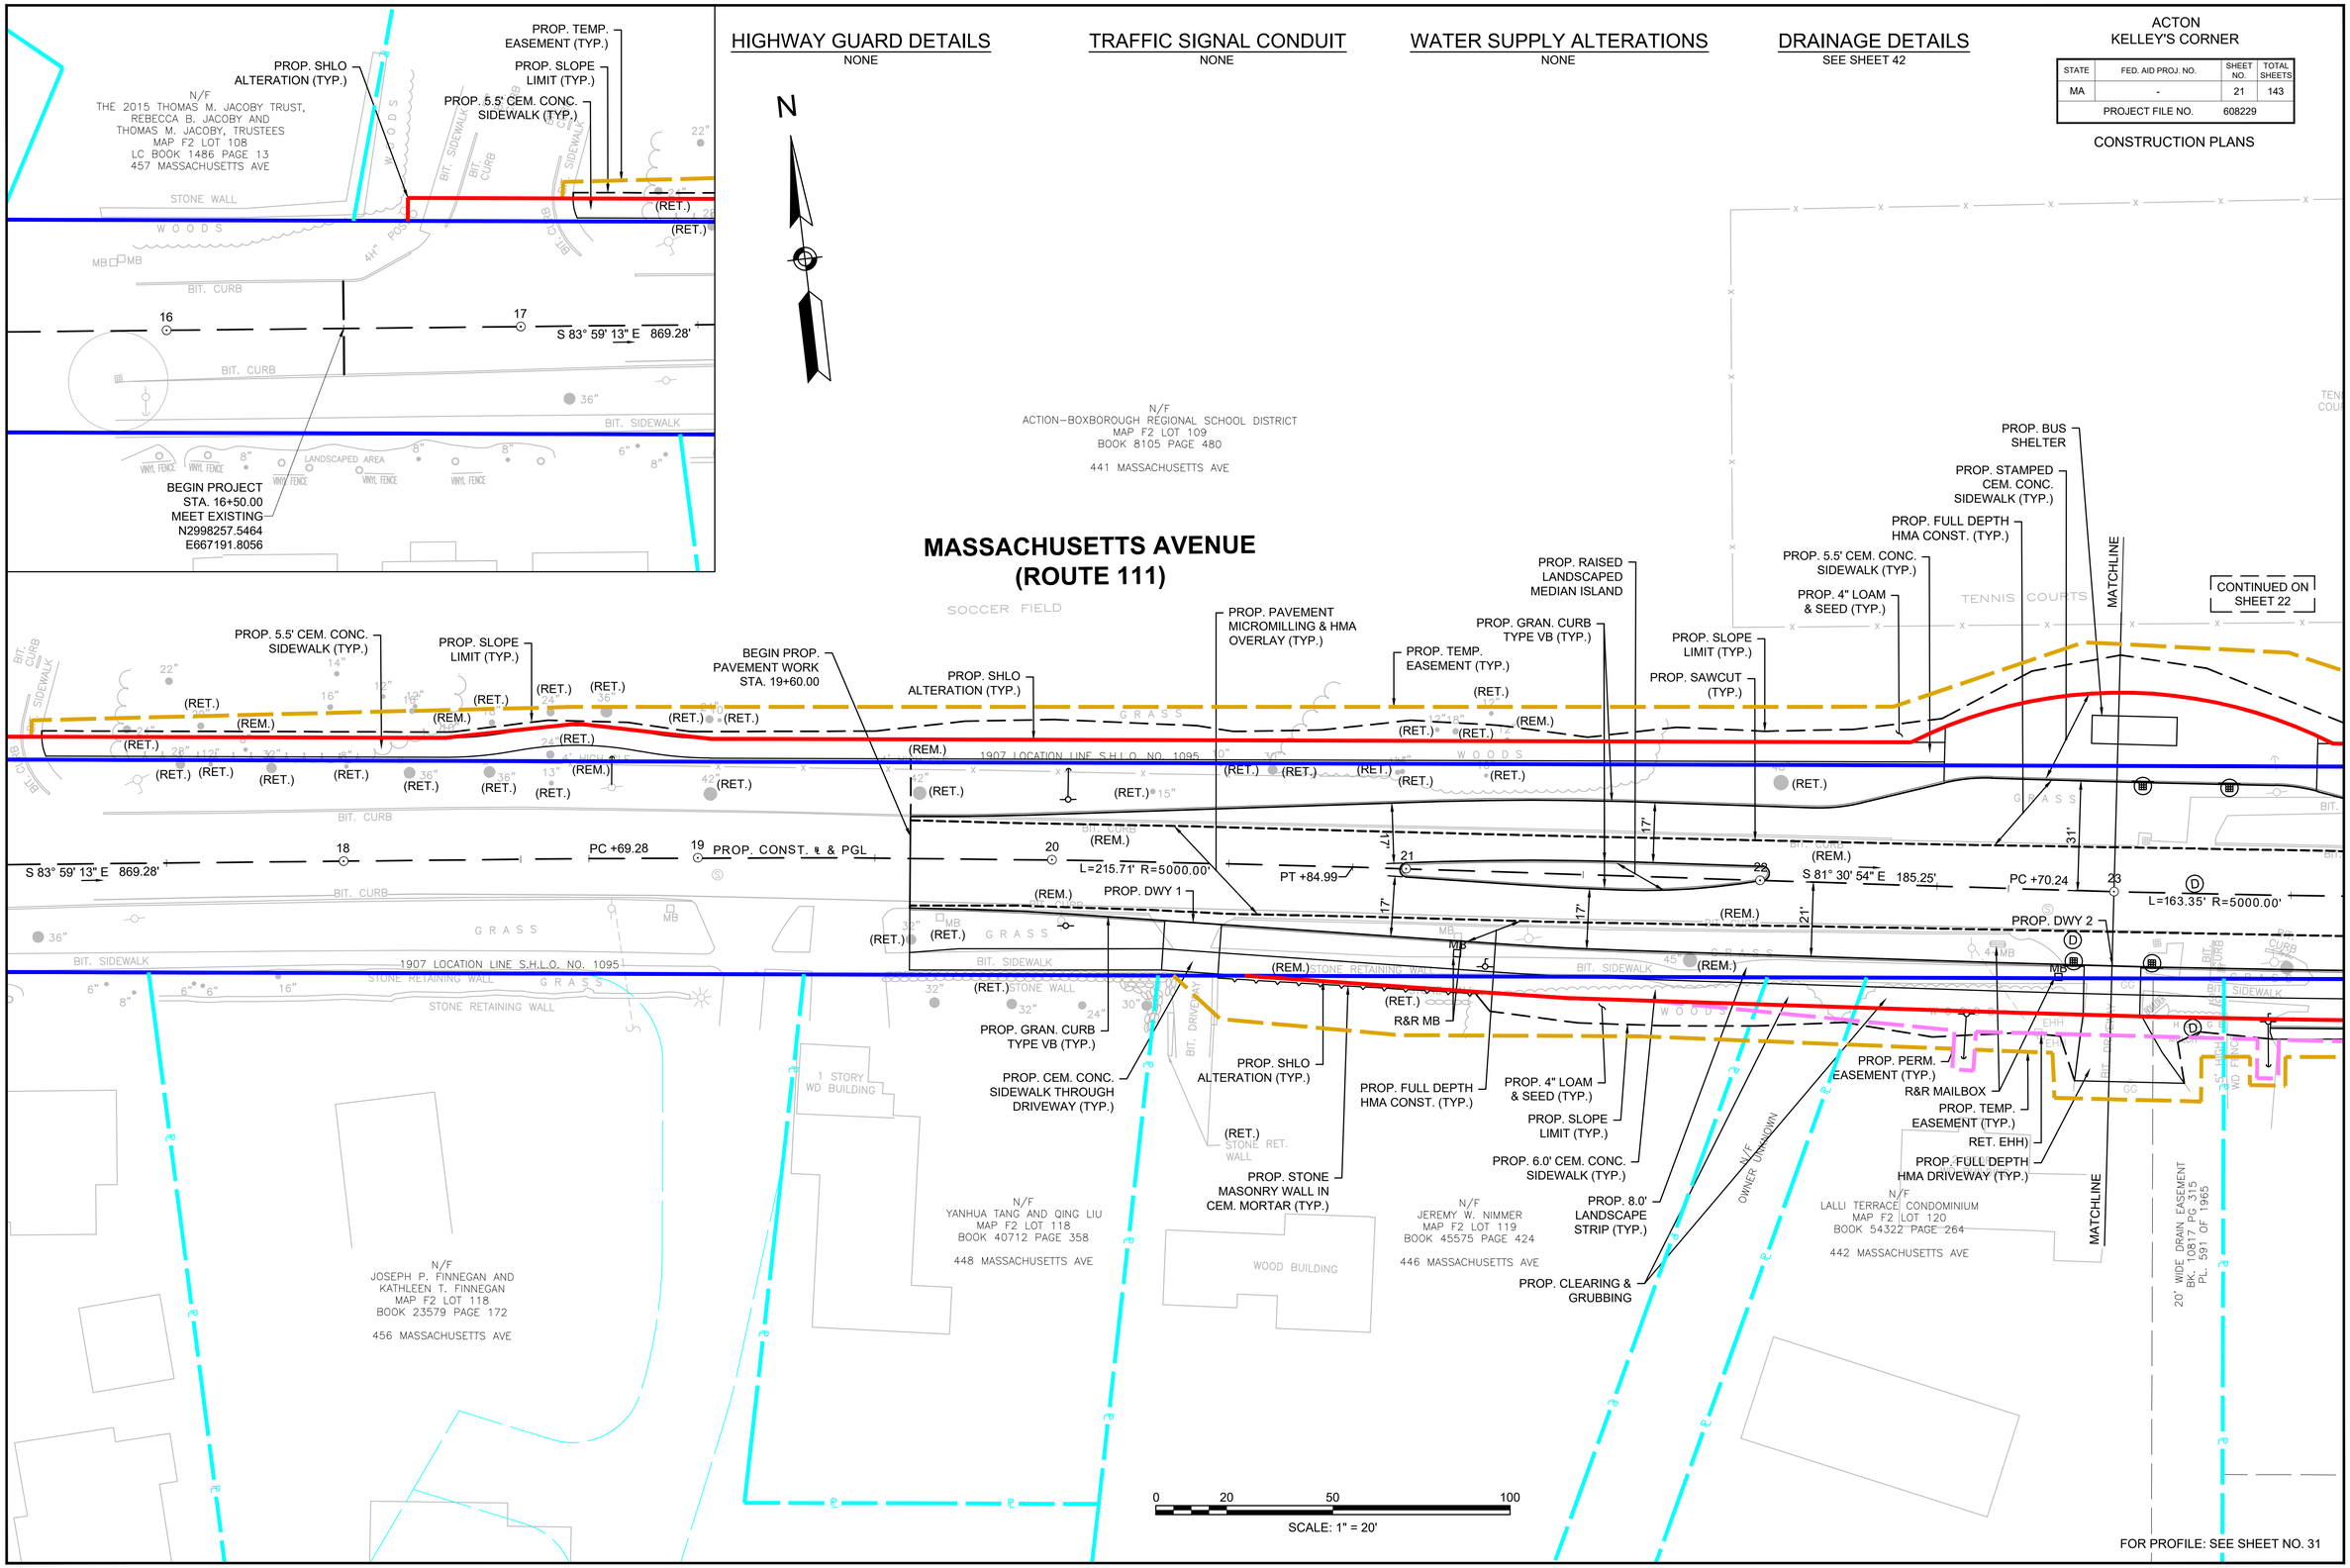

16093_HD(CO).DWG Plotted on 5-Mar-2019 12:05 PM

HIGHWAY GUARD DETAILS
NONE

TRAFFIC SIGNAL CONDUIT
SEE SHEET 65

WATER SUPPLY ALTERATIONS
NONE

DRAINAGE DETAILS
SEE SHEET 43

ACTON
KELLEY'S CORNER

STATE	FED. AID PROJ. NO.	SHEET NO.	TOTAL SHEETS
MA	-	22	143
PROJECT FILE NO.	608229		

CONSTRUCTION PLANS

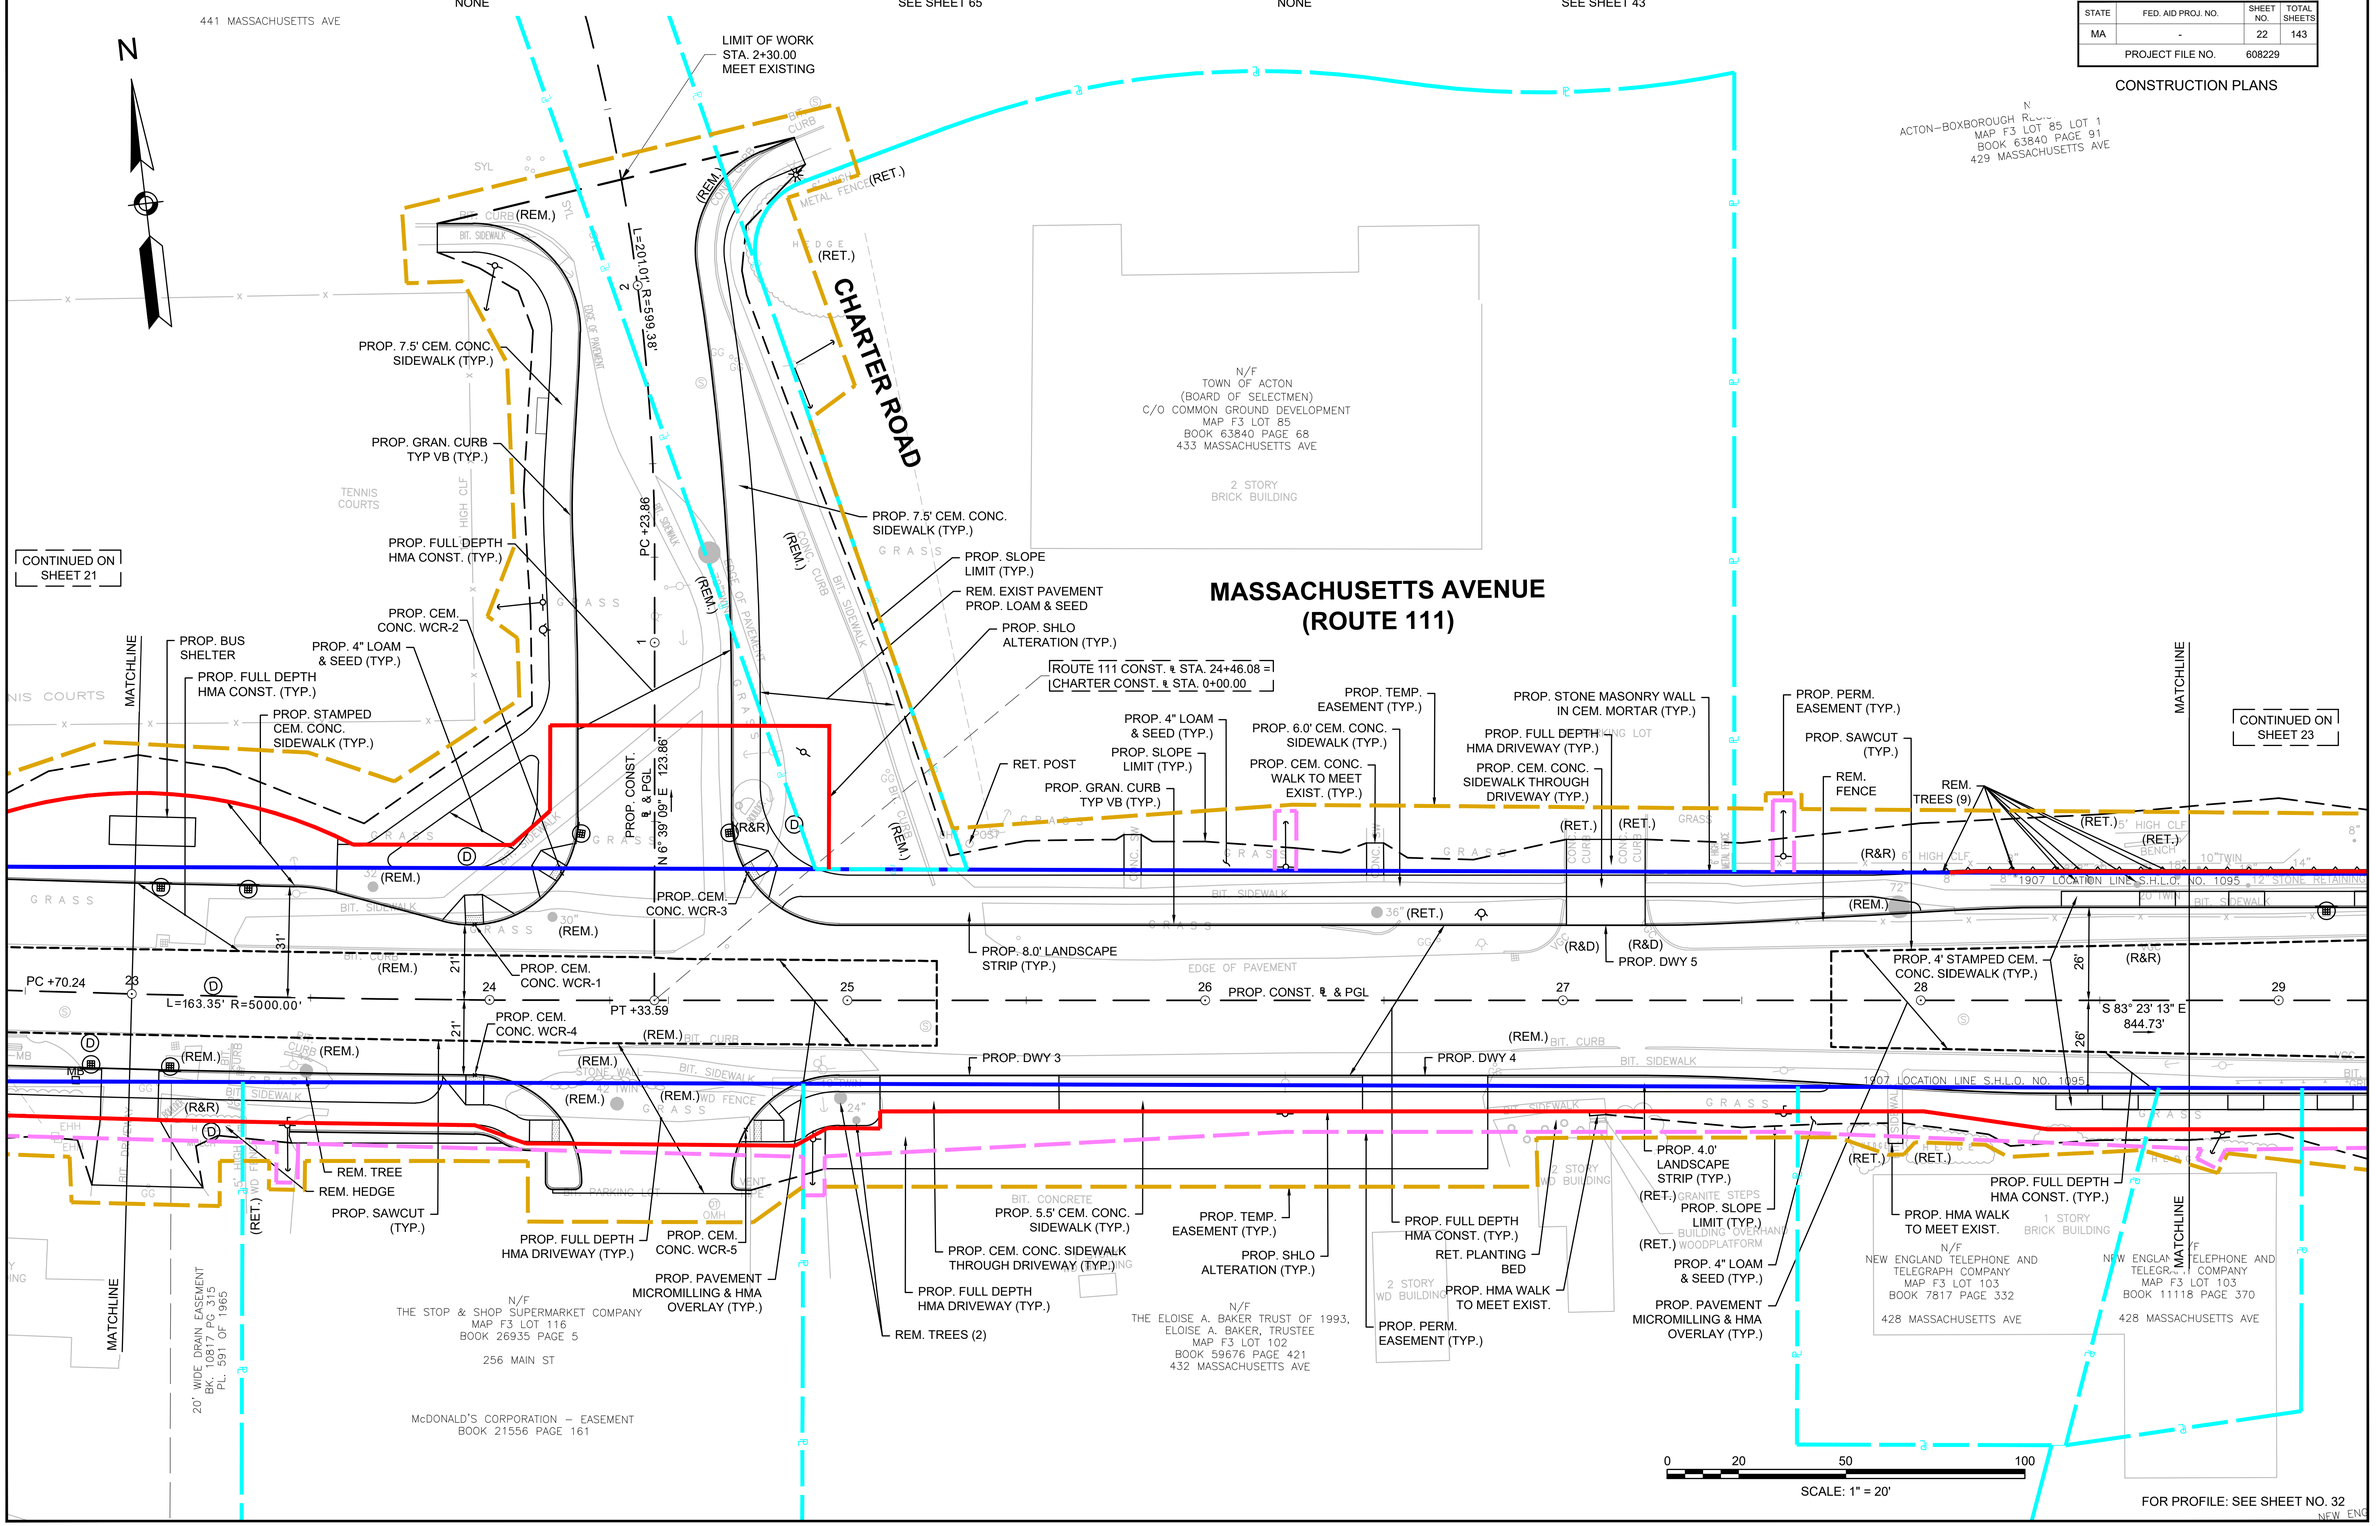

FOR PROFILE: SEE SHEET NO. 32

16093_HD(CO).DWG Plotted on 5-Mar-2019 12:05 PM

HIGHWAY GUARD DETAILS
NONE

TRAFFIC SIGNAL CONDUIT
SEE SHEET 67

WATER SUPPLY ALTERATIONS
NONE

DRAINAGE DETAILS
SEE SHEET 44

ACTON
KELLEY'S CORNER

STATE	FED. AID PROJ. NO.	SHEET NO.	TOTAL SHEETS
MA	-	23	143
PROJECT FILE NO.	608229		

CONSTRUCTION PLANS

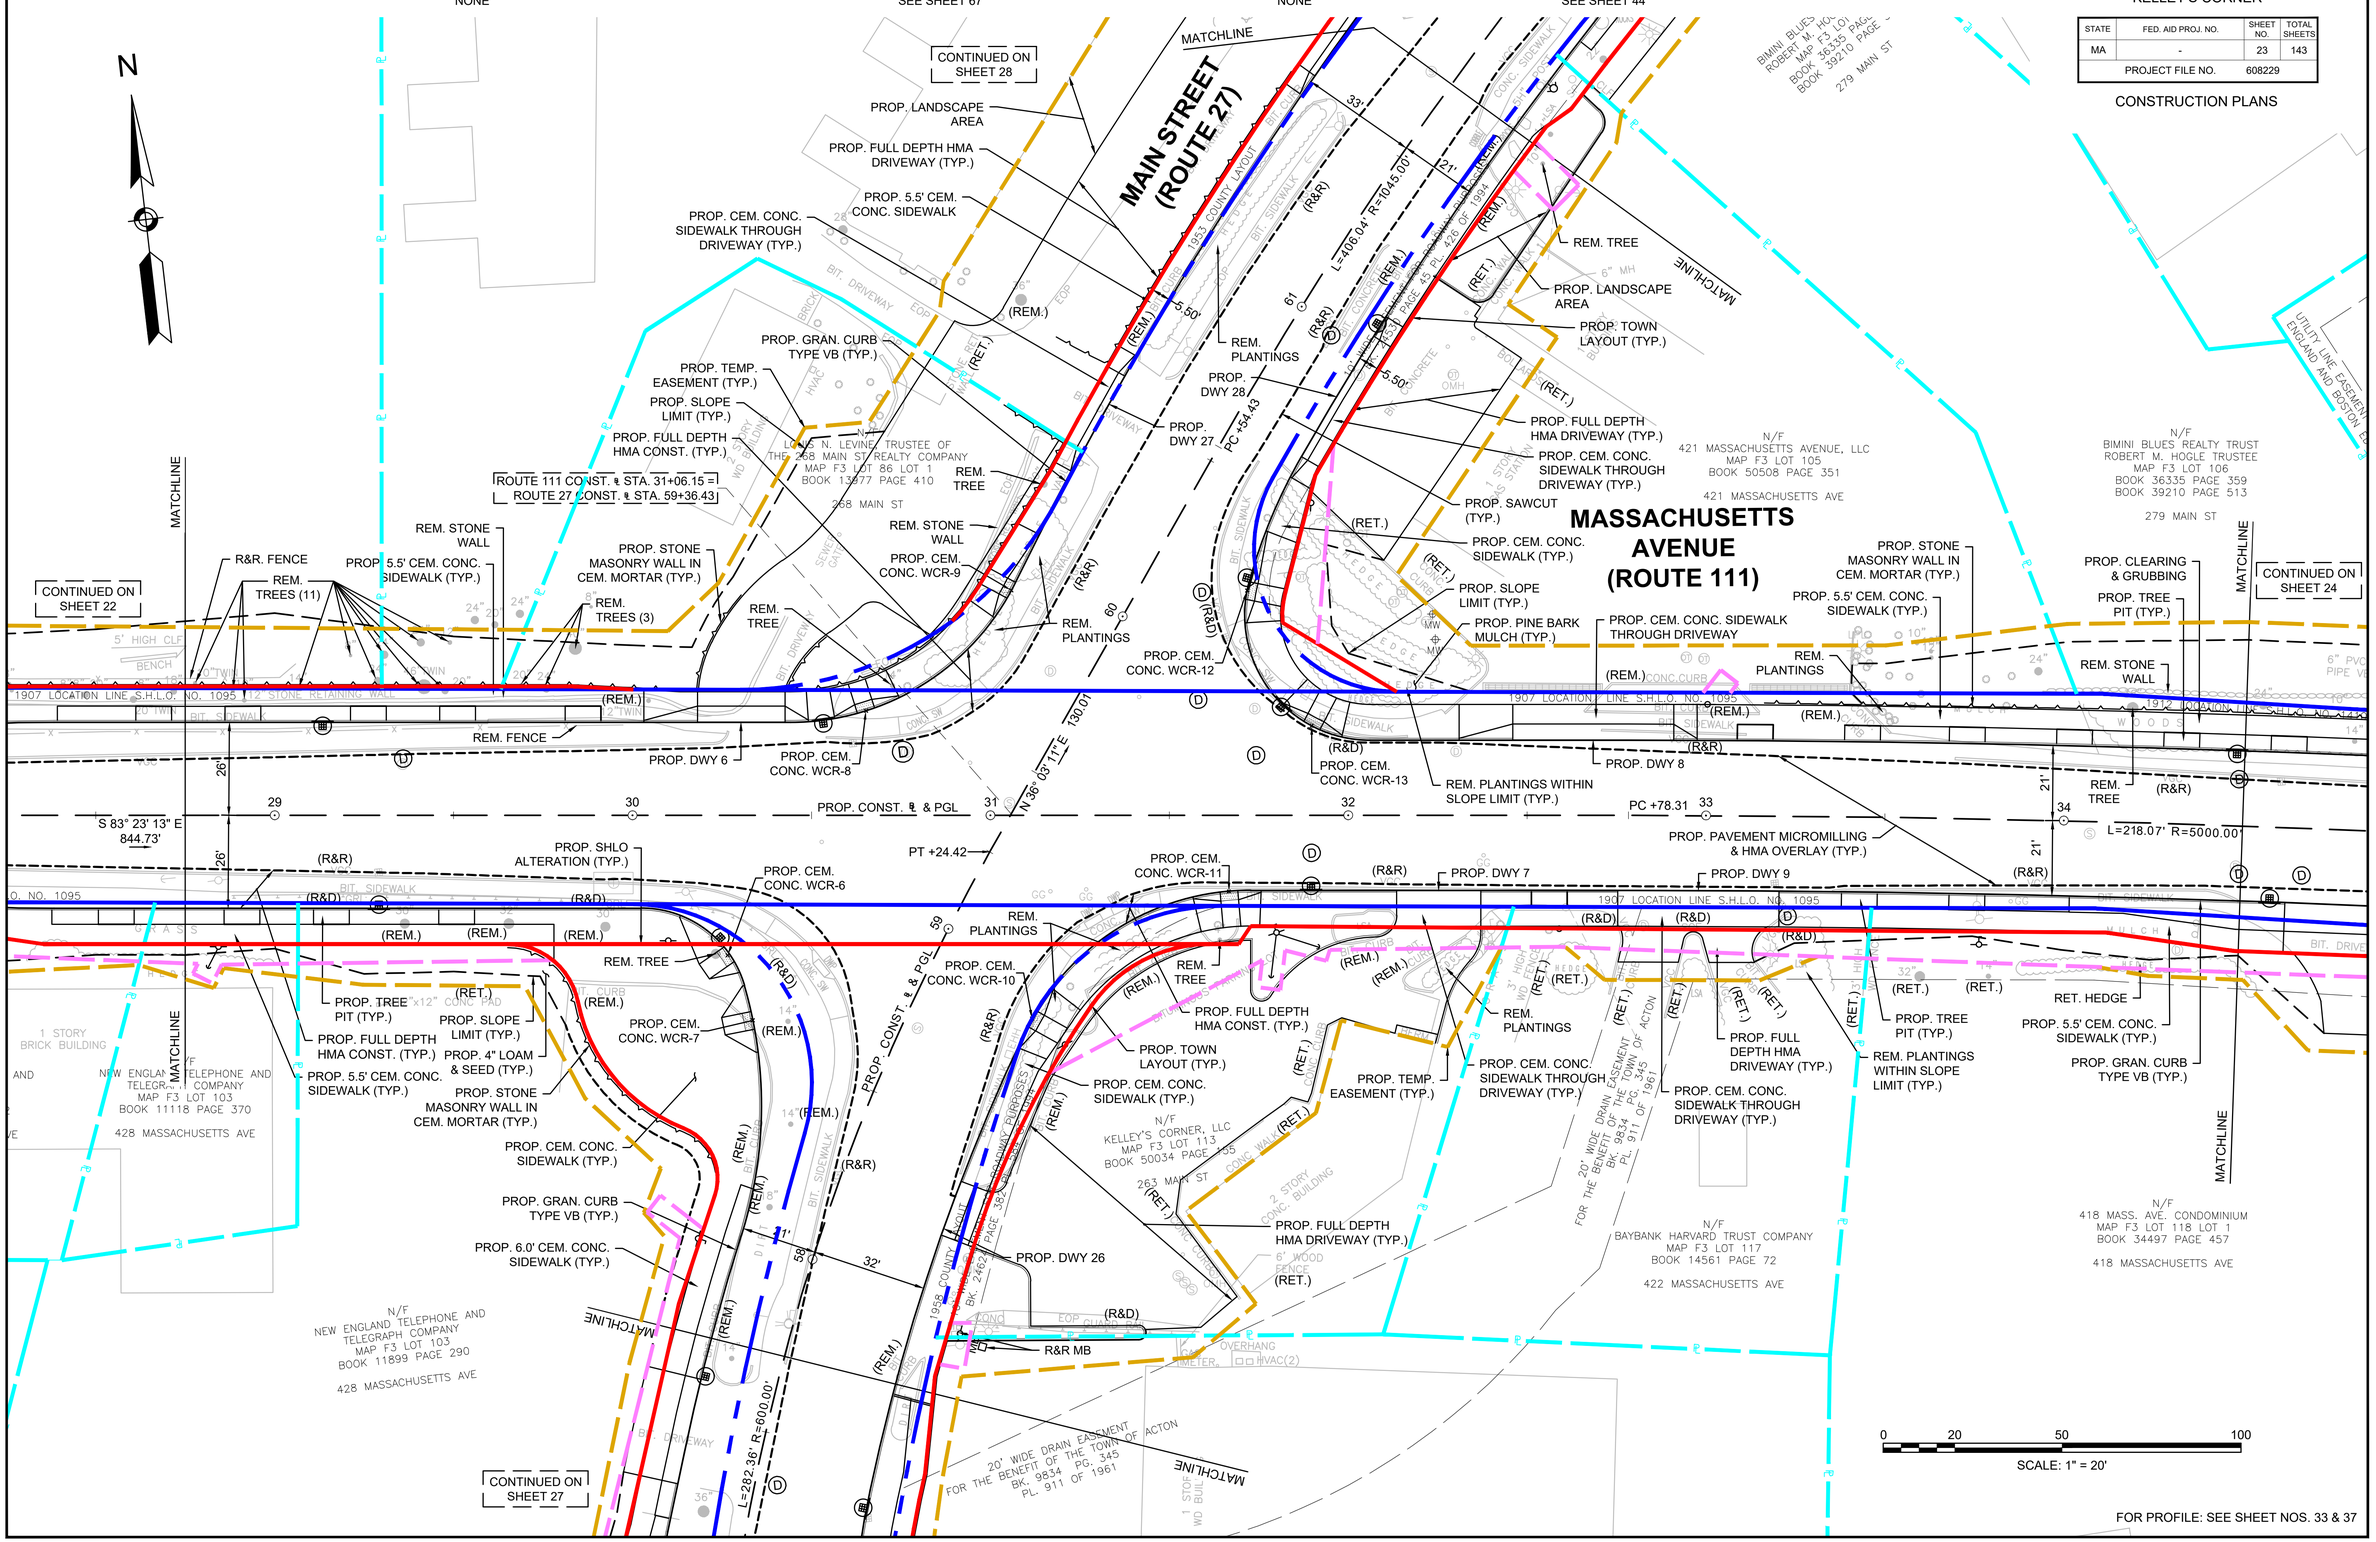

FOR PROFILE: SEE SHEET NOS. 33 & 37

16093_HD(CO).DWG Plotted on 5-Mar-2019 12:05 PM

HIGHWAY GUARD DETAILS
NONE

TRAFFIC SIGNAL CONDUIT
SEE SHEET 69

WATER SUPPLY ALTERATIONS
NONE

DRAINAGE DETAILS
SEE SHEET 45

ACTON
KELLEY'S CORNER

STATE	FED. AID PROJ. NO.	SHEET NO.	TOTAL SHEETS
MA	-	24	143
PROJECT FILE NO.	608229		

CONSTRUCTION PLANS

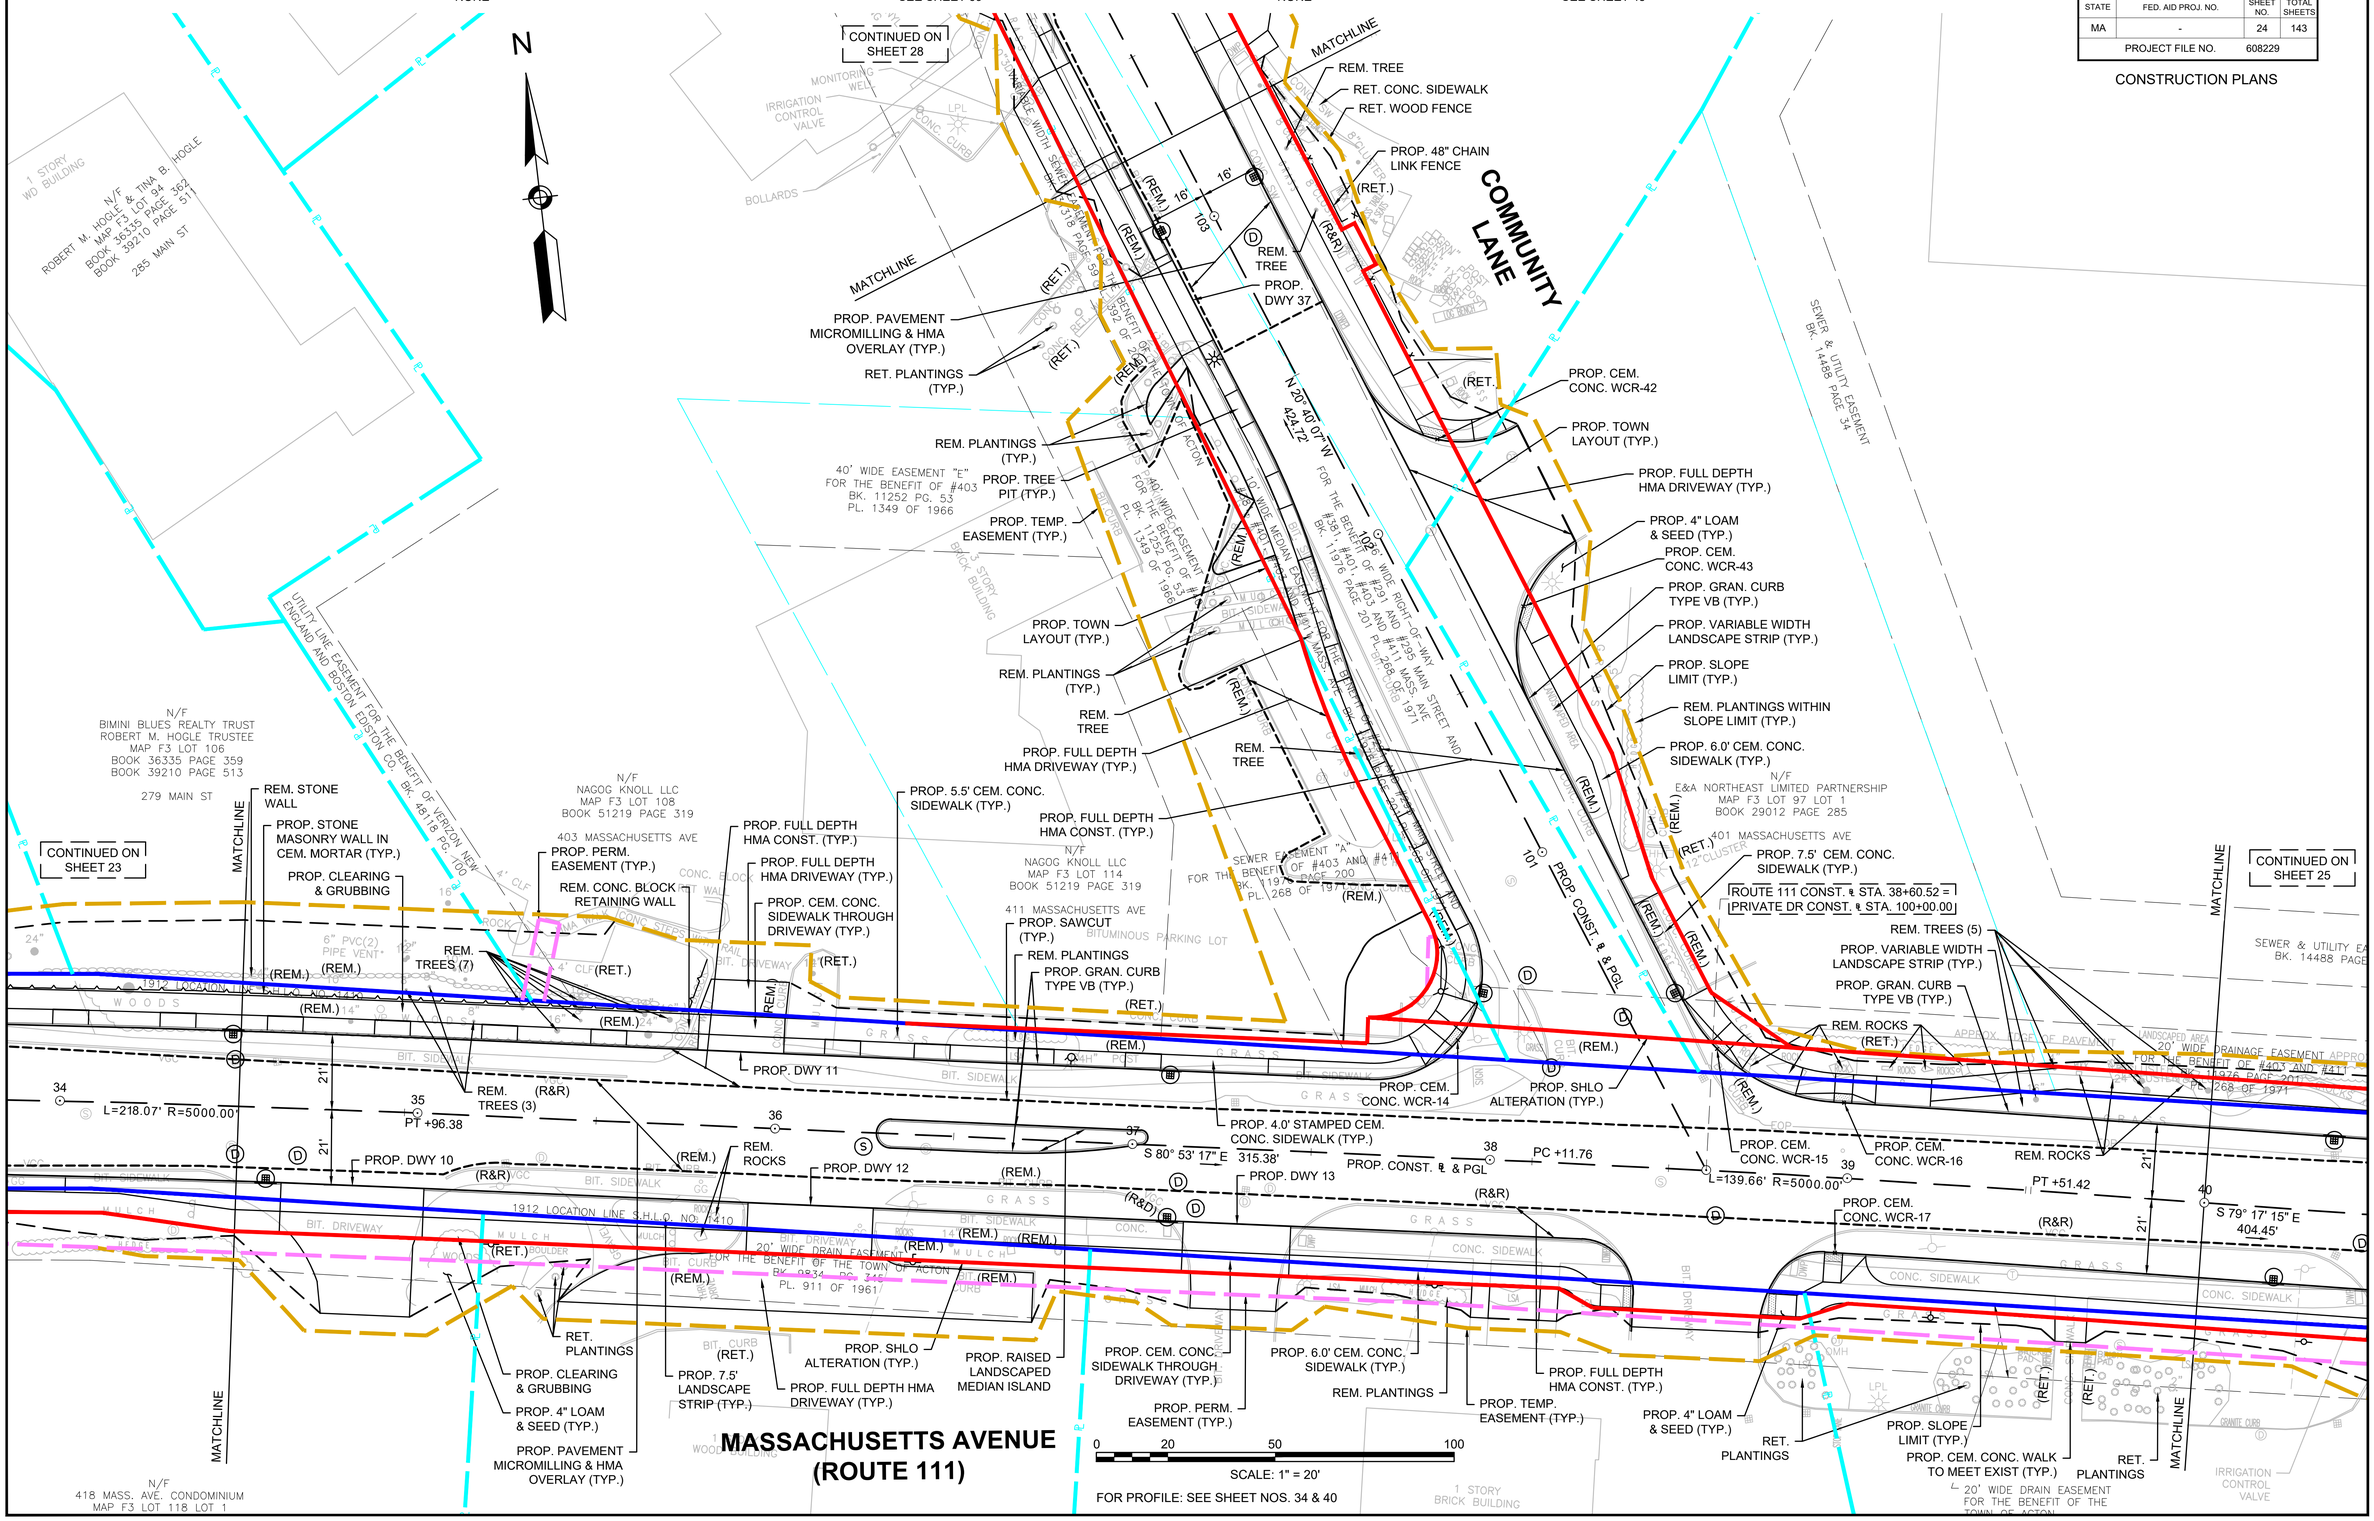

16093_HD(CO).DWG Plotted on 5-Mar-2019 12:05 PM

HIGHWAY GUARD DETAILS
NONE

TRAFFIC SIGNAL CONDUIT
NONE

WATER SUPPLY ALTERATIONS
NONE

DRAINAGE DETAILS
SEE SHEET 46

ACTON
KELLEY'S CORNER

STATE	FED. AID PROJ. NO.	SHEET NO.	TOTAL SHEETS
MA	-	25	143
PROJECT FILE NO.	608229		

CONSTRUCTION PLANS

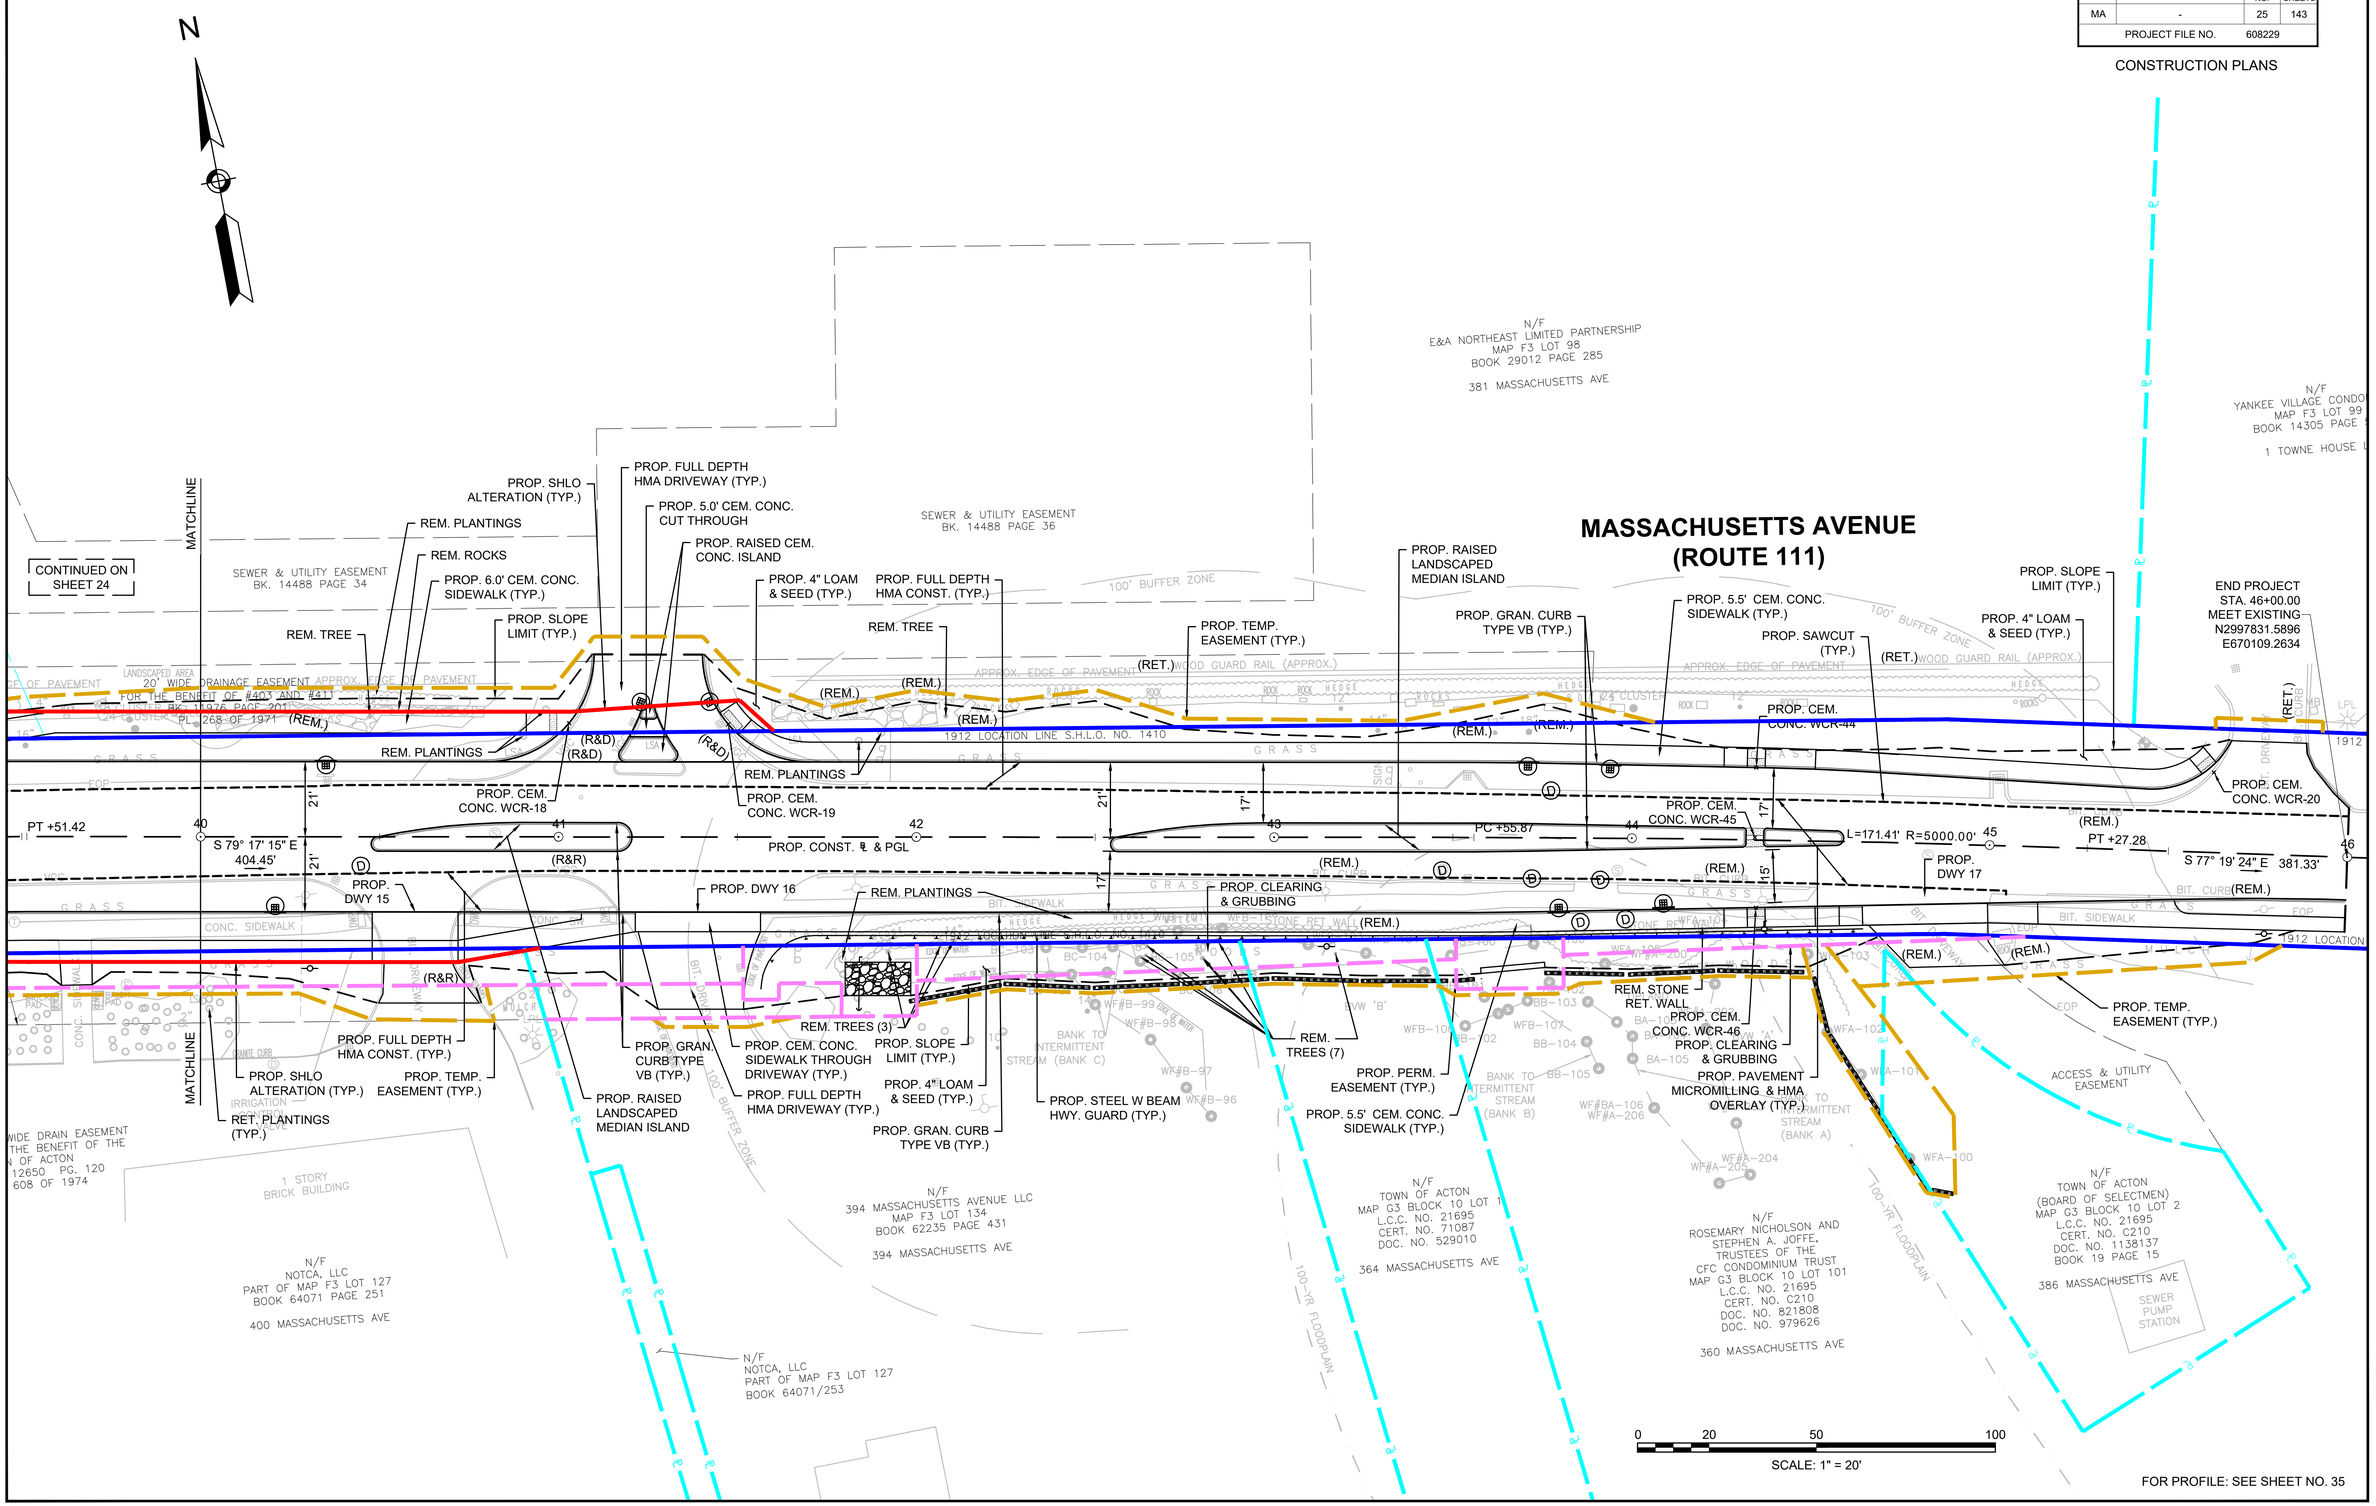

FOR PROFILE: SEE SHEET NO. 35

16093_HD(CO).DWG Plotted on 5-Mar-2019 12:06 PM

HIGHWAY GUARD DETAILS
NONE

TRAFFIC SIGNAL CONDUIT
NONE

WATER SUPPLY ALTERATIONS
NONE

DRAINAGE DETAILS
SEE SHEET 47

ACTON
KELLEY'S CORNER

STATE	FED. AID PROJ. NO.	SHEET NO.	TOTAL SHEETS
MA	-	26	143
PROJECT FILE NO.	608229		

CONSTRUCTION PLANS

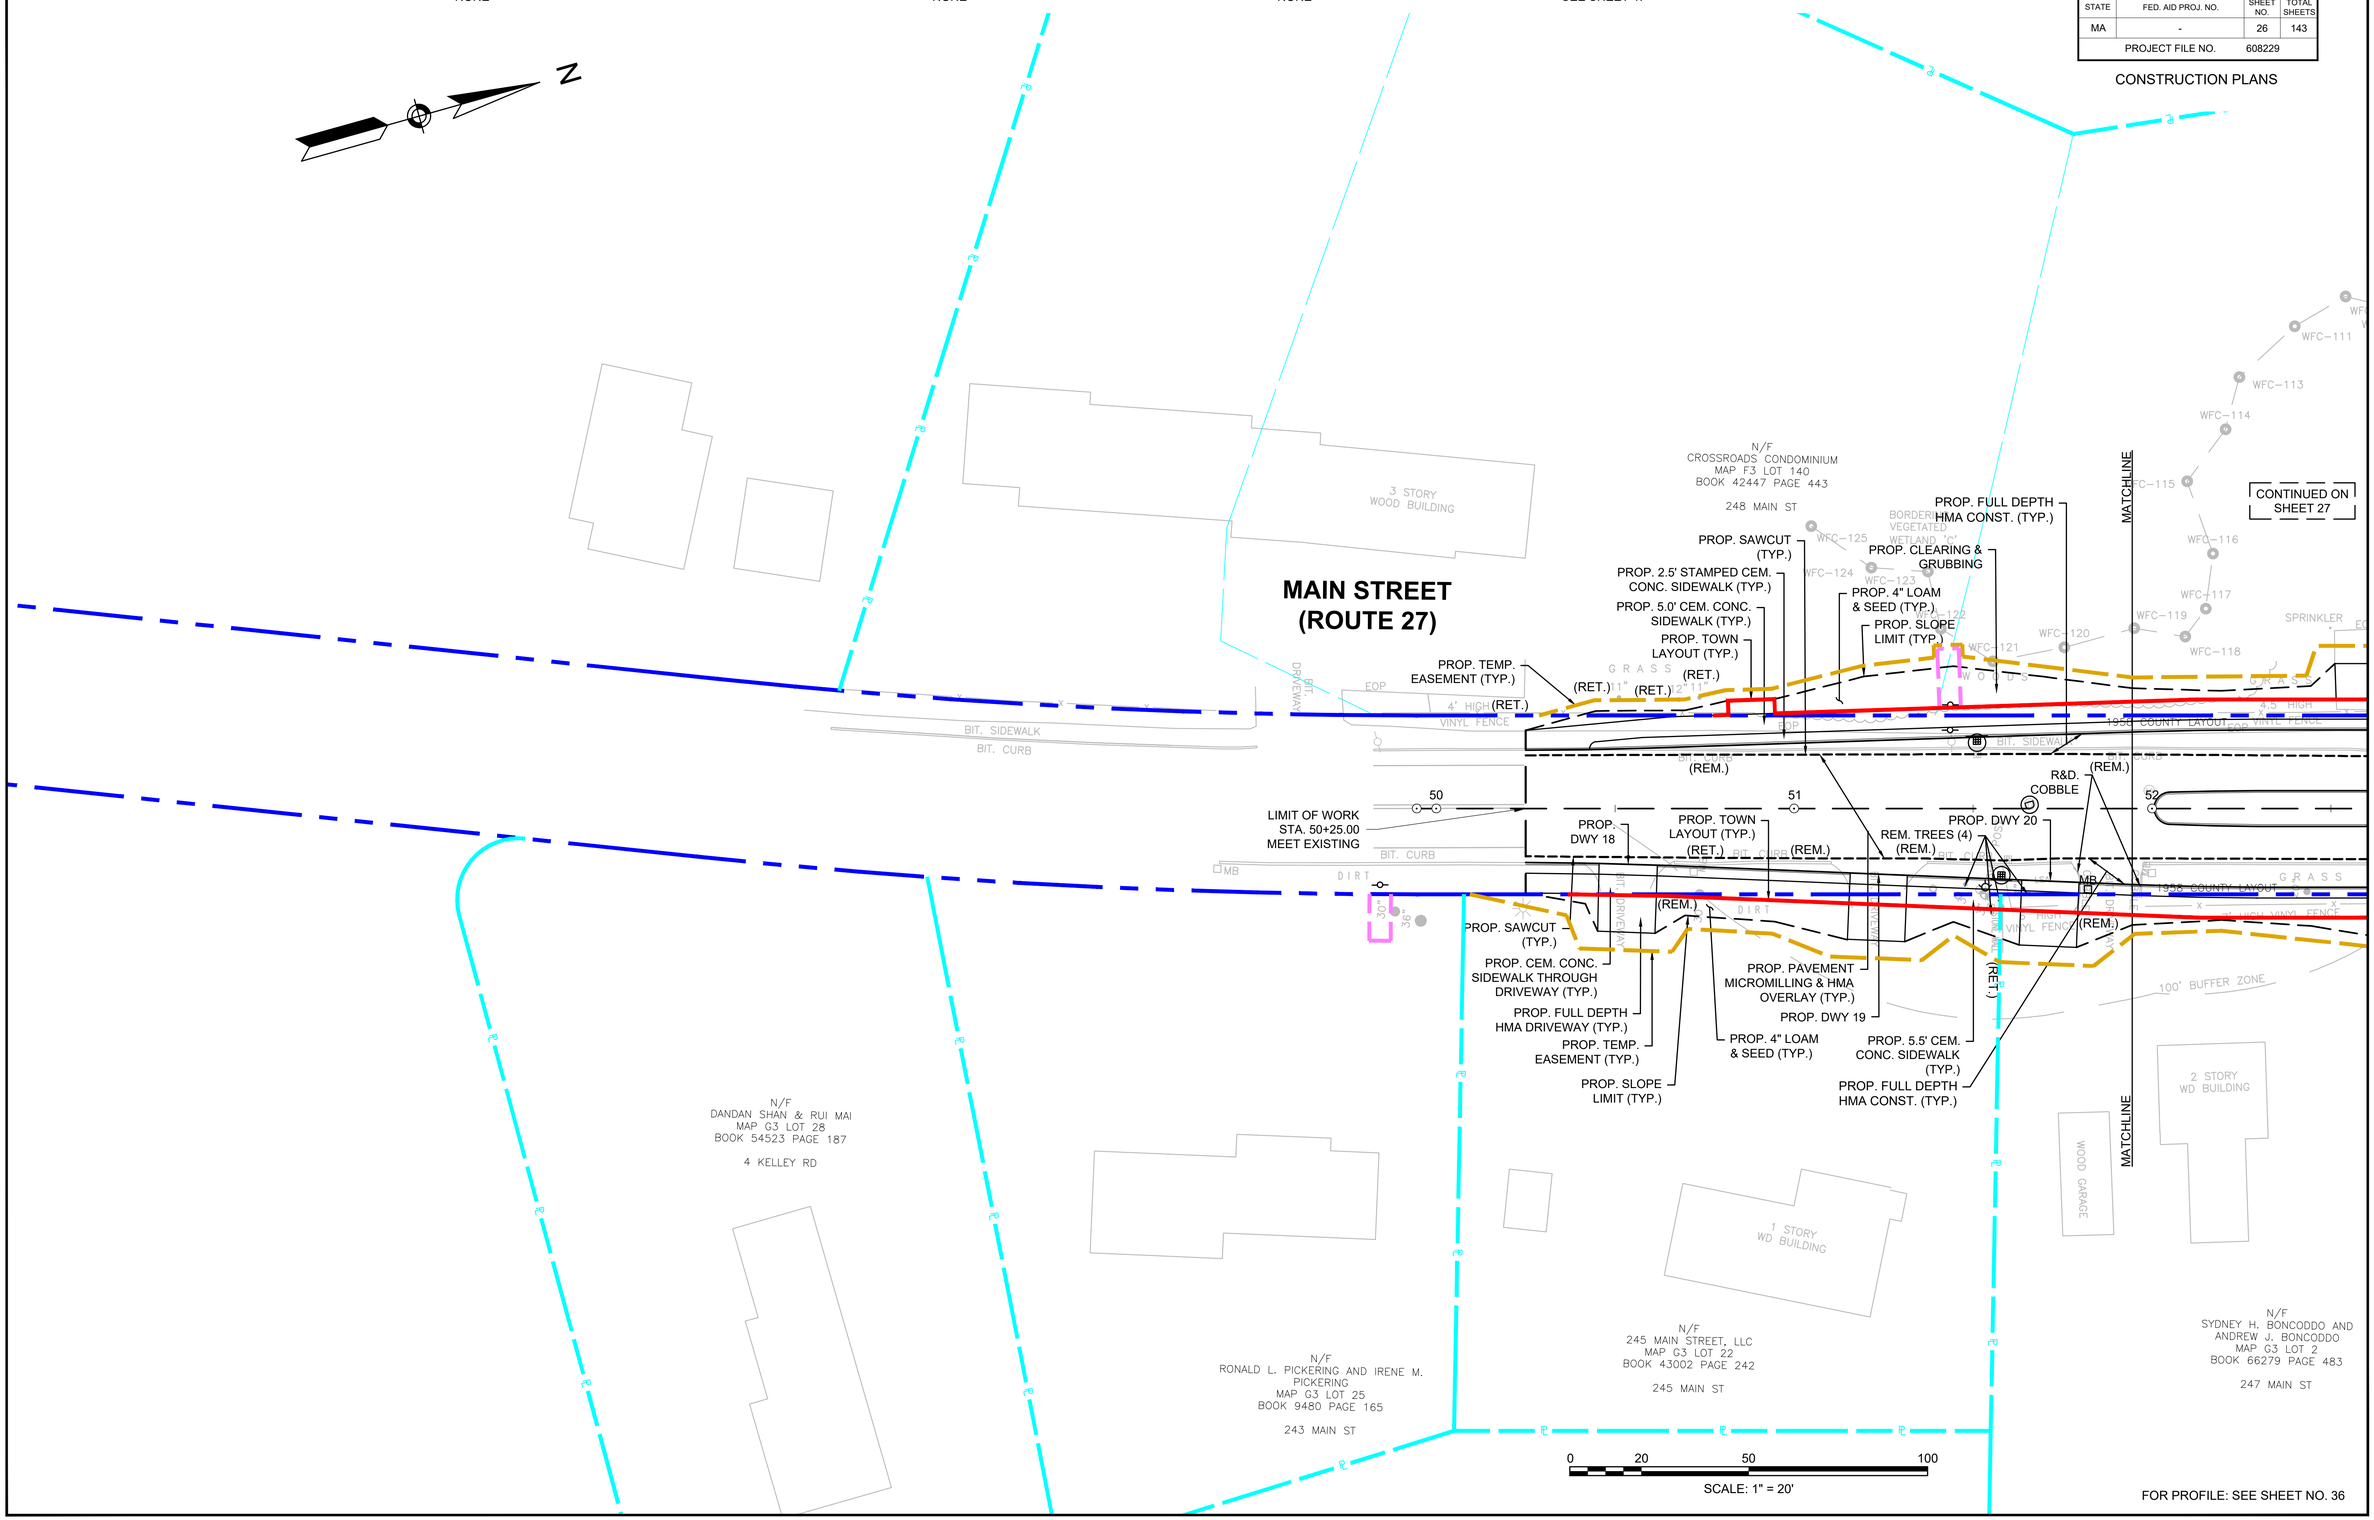

FOR PROFILE: SEE SHEET NO. 36

16093_HD(CO).DWG Plotted on 5-Mar-2019 12:06 PM

HIGHWAY GUARD DETAILS
NONE

TRAFFIC SIGNAL CONDUIT
NONE

WATER SUPPLY ALTERATIONS
NONE

DRAINAGE DETAILS
SEE SHEET 48

ACTON
KELLEY'S CORNER

STATE	FED. AID PROJ. NO.	SHEET NO.	TOTAL SHEETS
MA	-	27	143
PROJECT FILE NO.	608229		

CONSTRUCTION PLANS

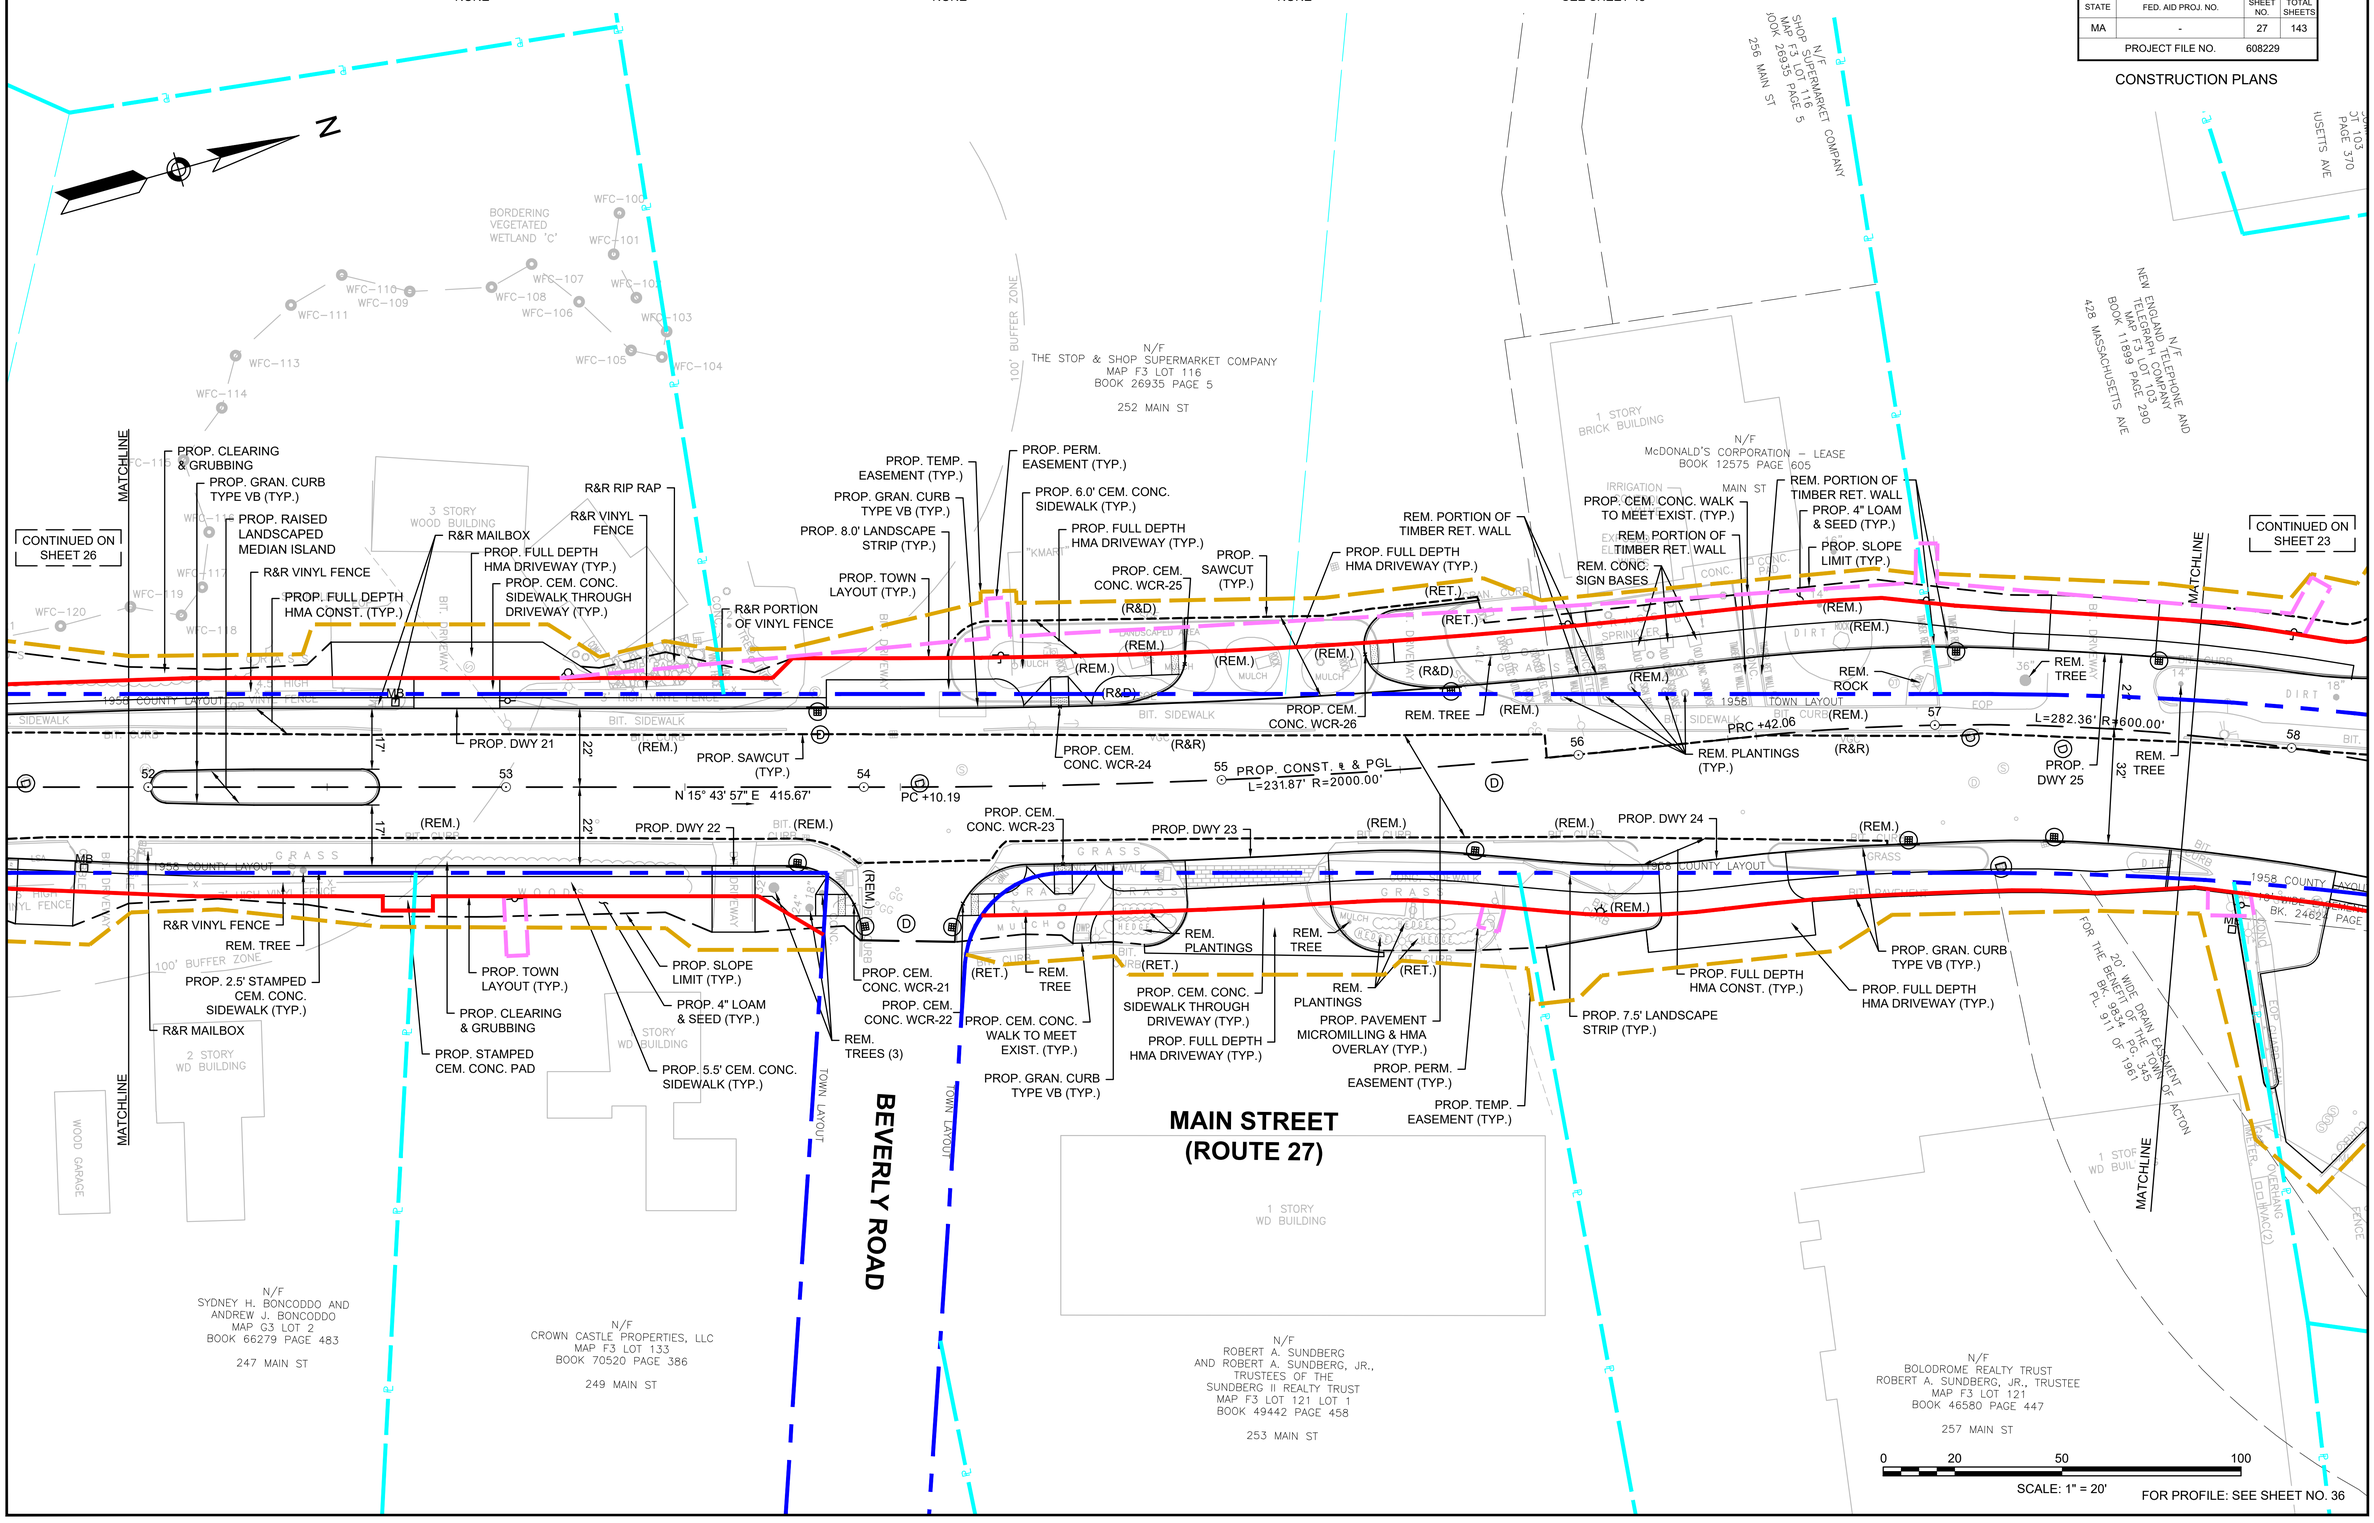

FOR PROFILE: SEE SHEET NO. 36

16093_HD(CO).DWG Plotted on 5-Mar-2019 12:06 PM

HIGHWAY GUARD DETAILS
STA. 66+02 LT TO STA. 66+20 LT - ITEM 620.1 (STRAIGHT)
STA. 67+48 LT TO STA. 67+70 LT - ITEM 620.1 (STRAIGHT)

TRAFFIC SIGNAL CONDUIT
SEE SHEET 71

WATER SUPPLY ALTERATIONS
NONE

DRAINAGE DETAILS
SEE SHEET 49

ACTON
KELLEY'S CORNER

STATE	FED. AID PROJ. NO.	SHEET NO.	TOTAL SHEETS
MA	-	28	143
PROJECT FILE NO.	608229		

CONSTRUCTION PLANS

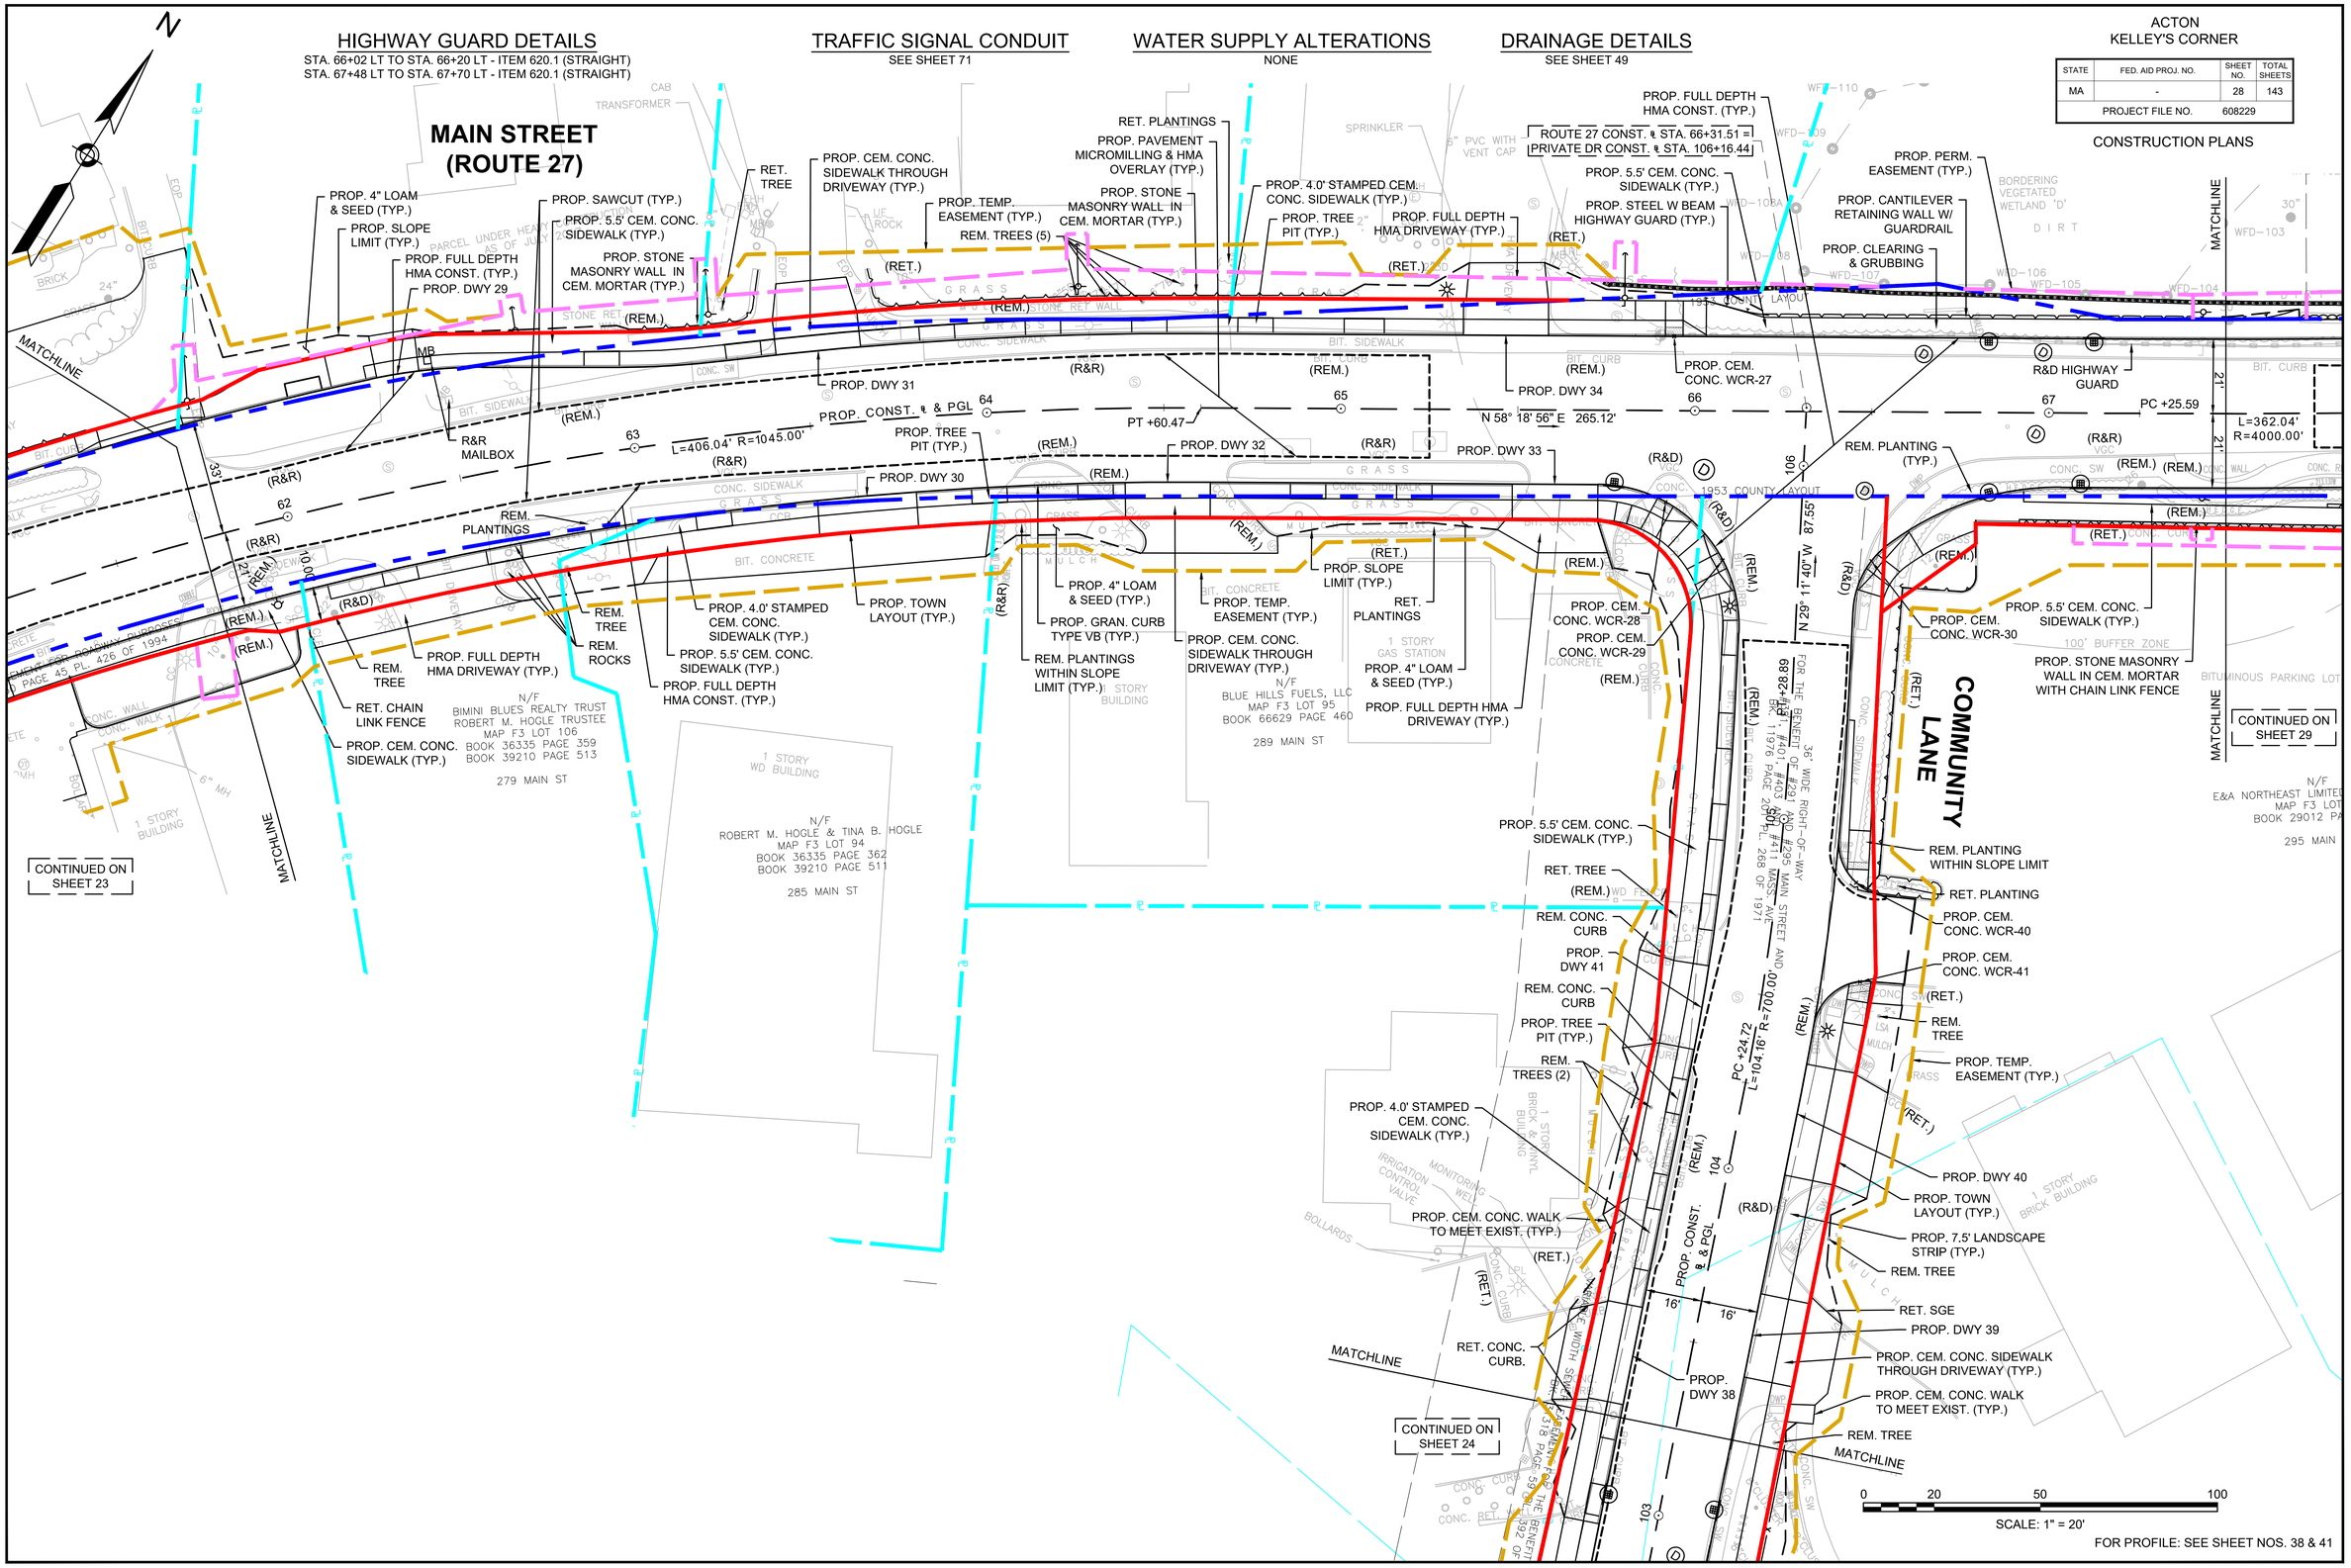

FOR PROFILE: SEE SHEET NOS. 38 & 41

16093_HD(CO).DWG Plotted on 5-Mar-2019 12:06 PM

HIGHWAY GUARD DETAILS
STA. 67+48 LT TO STA. 67+70 LT - ITEM 620.1 (STRAIGHT)

TRAFFIC SIGNAL CONDUIT
NONE

WATER SUPPLY ALTERATIONS
NONE

DRAINAGE DETAILS
SEE SHEET 50

ACTON
KELLEY'S CORNER

STATE	FED. AID PROJ. NO.	SHEET NO.	TOTAL SHEETS
MA	-	29	143
PROJECT FILE NO.	608229		

CONSTRUCTION PLANS

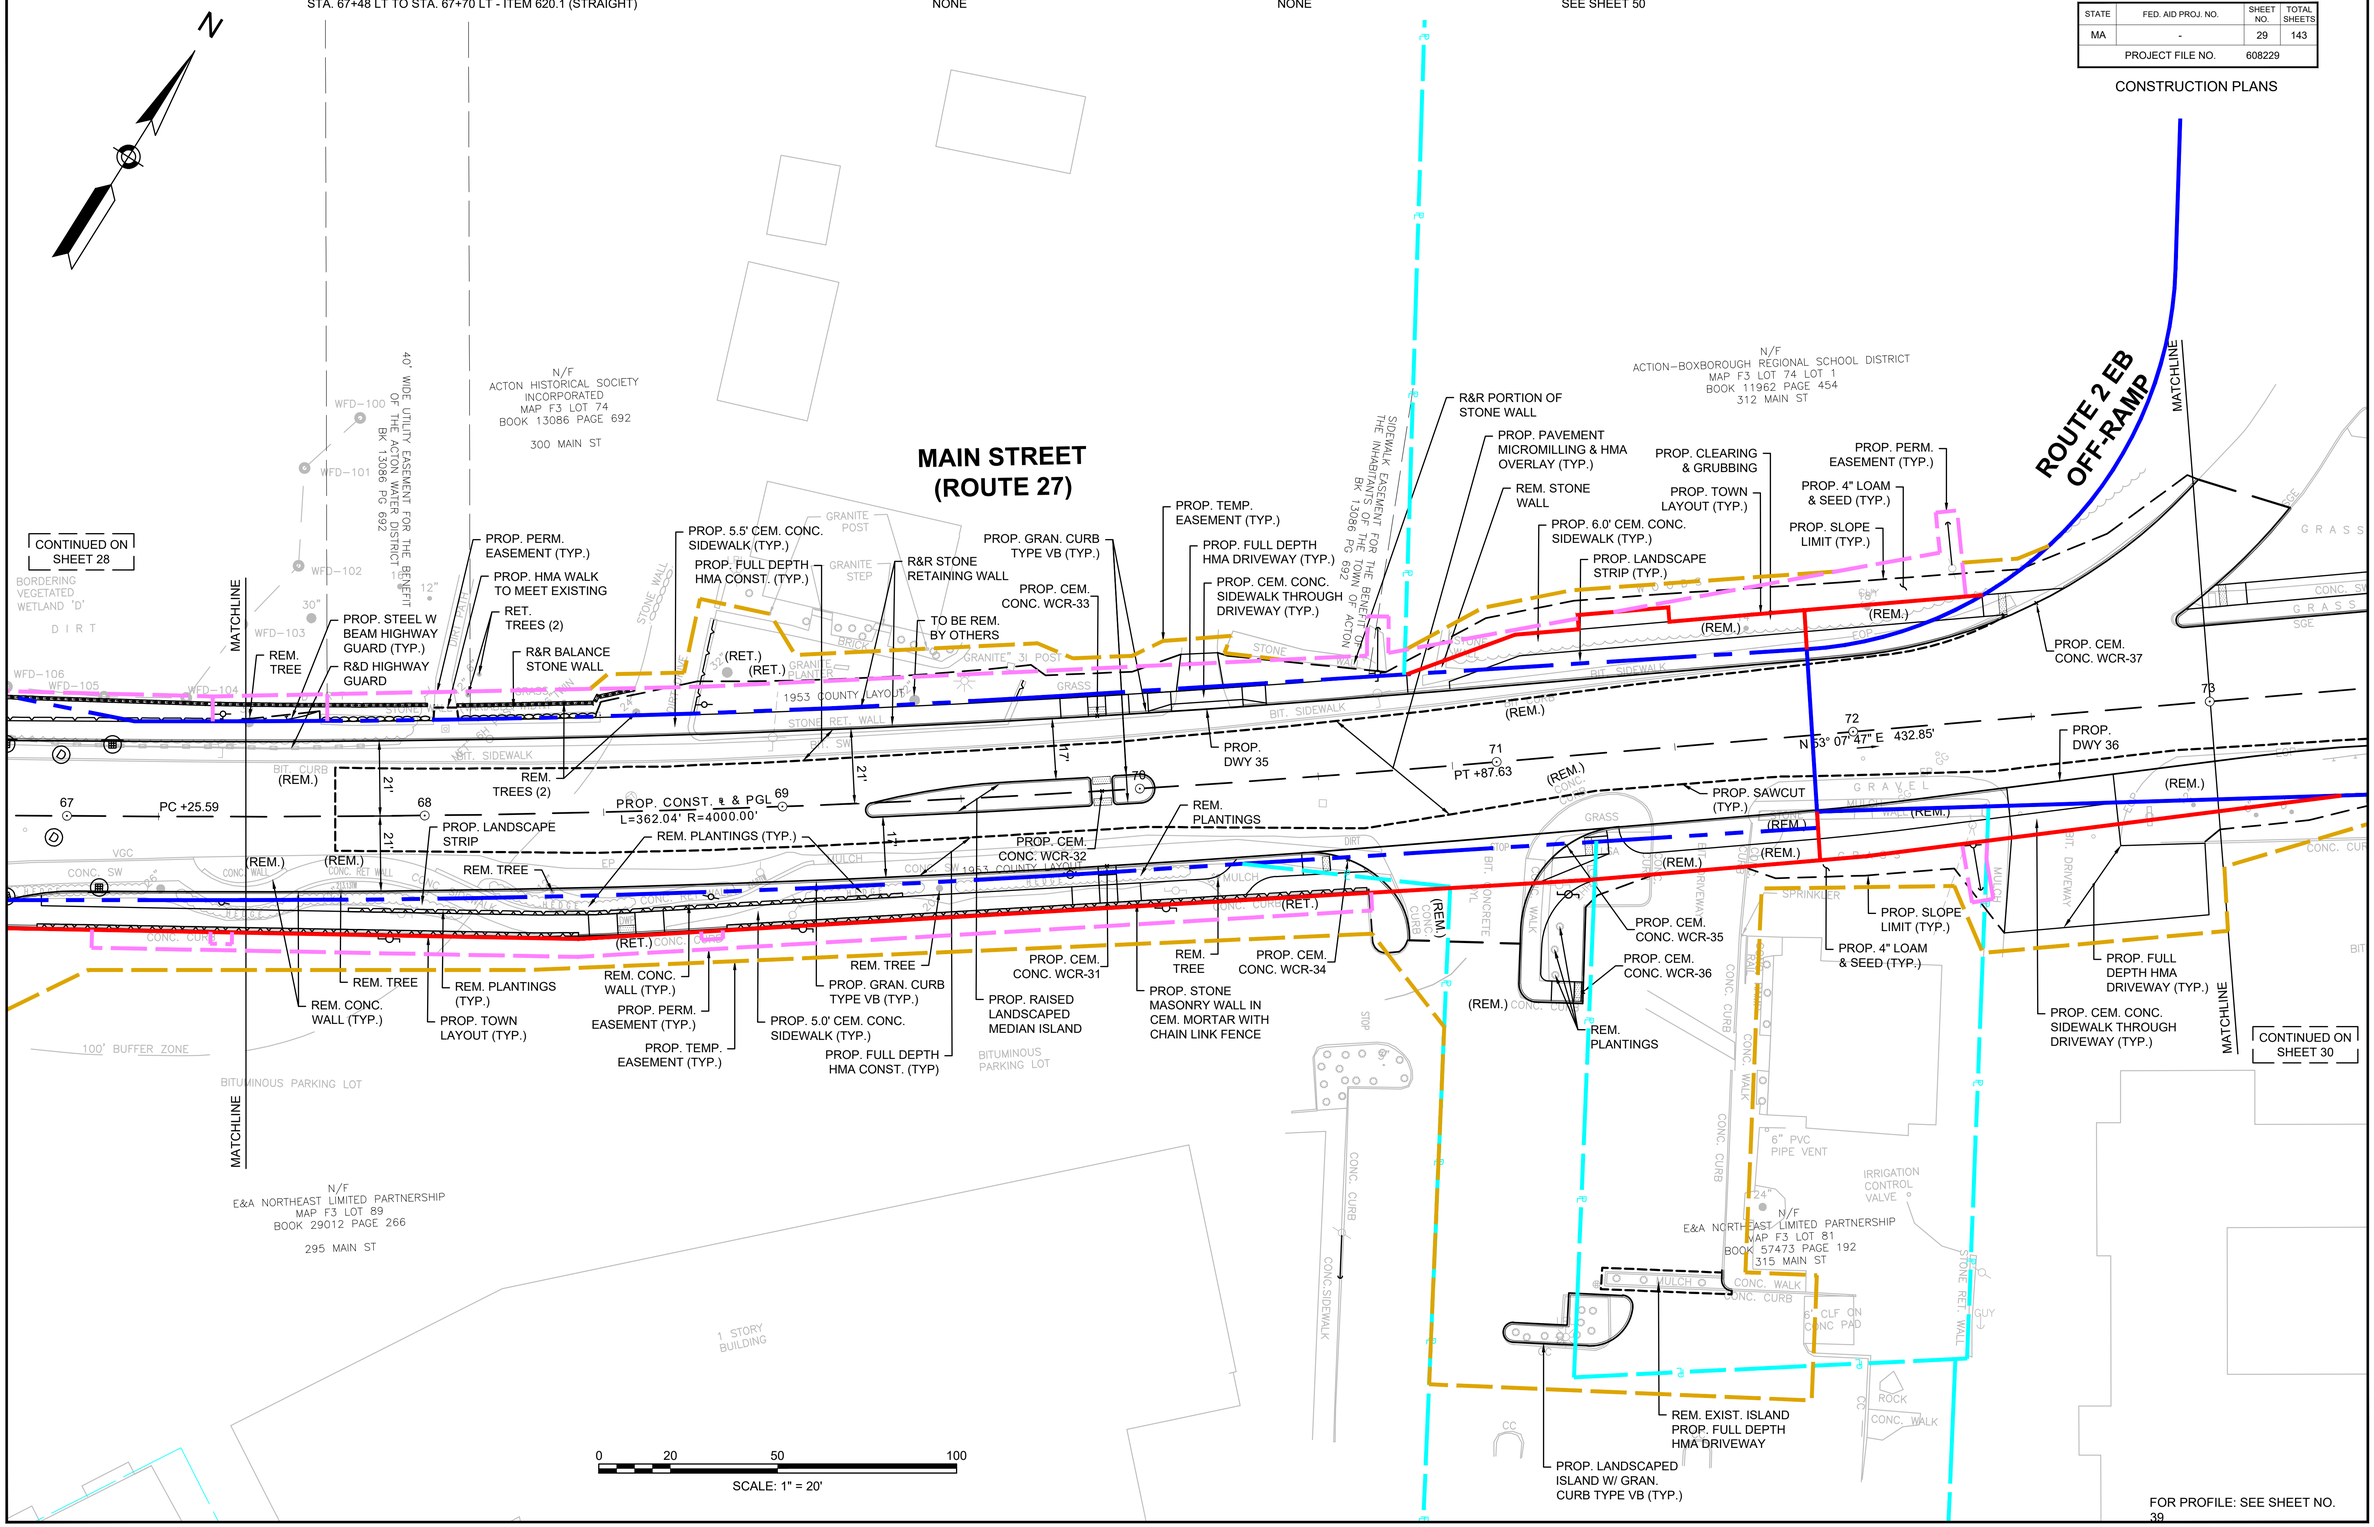

FOR PROFILE: SEE SHEET NO. 39

16093_HD(CO).DWG Plotted on 5-Mar-2019 12:06 PM

HIGHWAY GUARD DETAILS
NONE

TRAFFIC SIGNAL CONDUIT
NONE

WATER SUPPLY ALTERATIONS
NONE

DRAINAGE DETAILS
SEE SHEET 51

ACTON
KELLEY'S CORNER

STATE	FED. AID PROJ. NO.	SHEET NO.	TOTAL SHEETS
MA	-	30	143
PROJECT FILE NO.	608229		

CONSTRUCTION PLANS

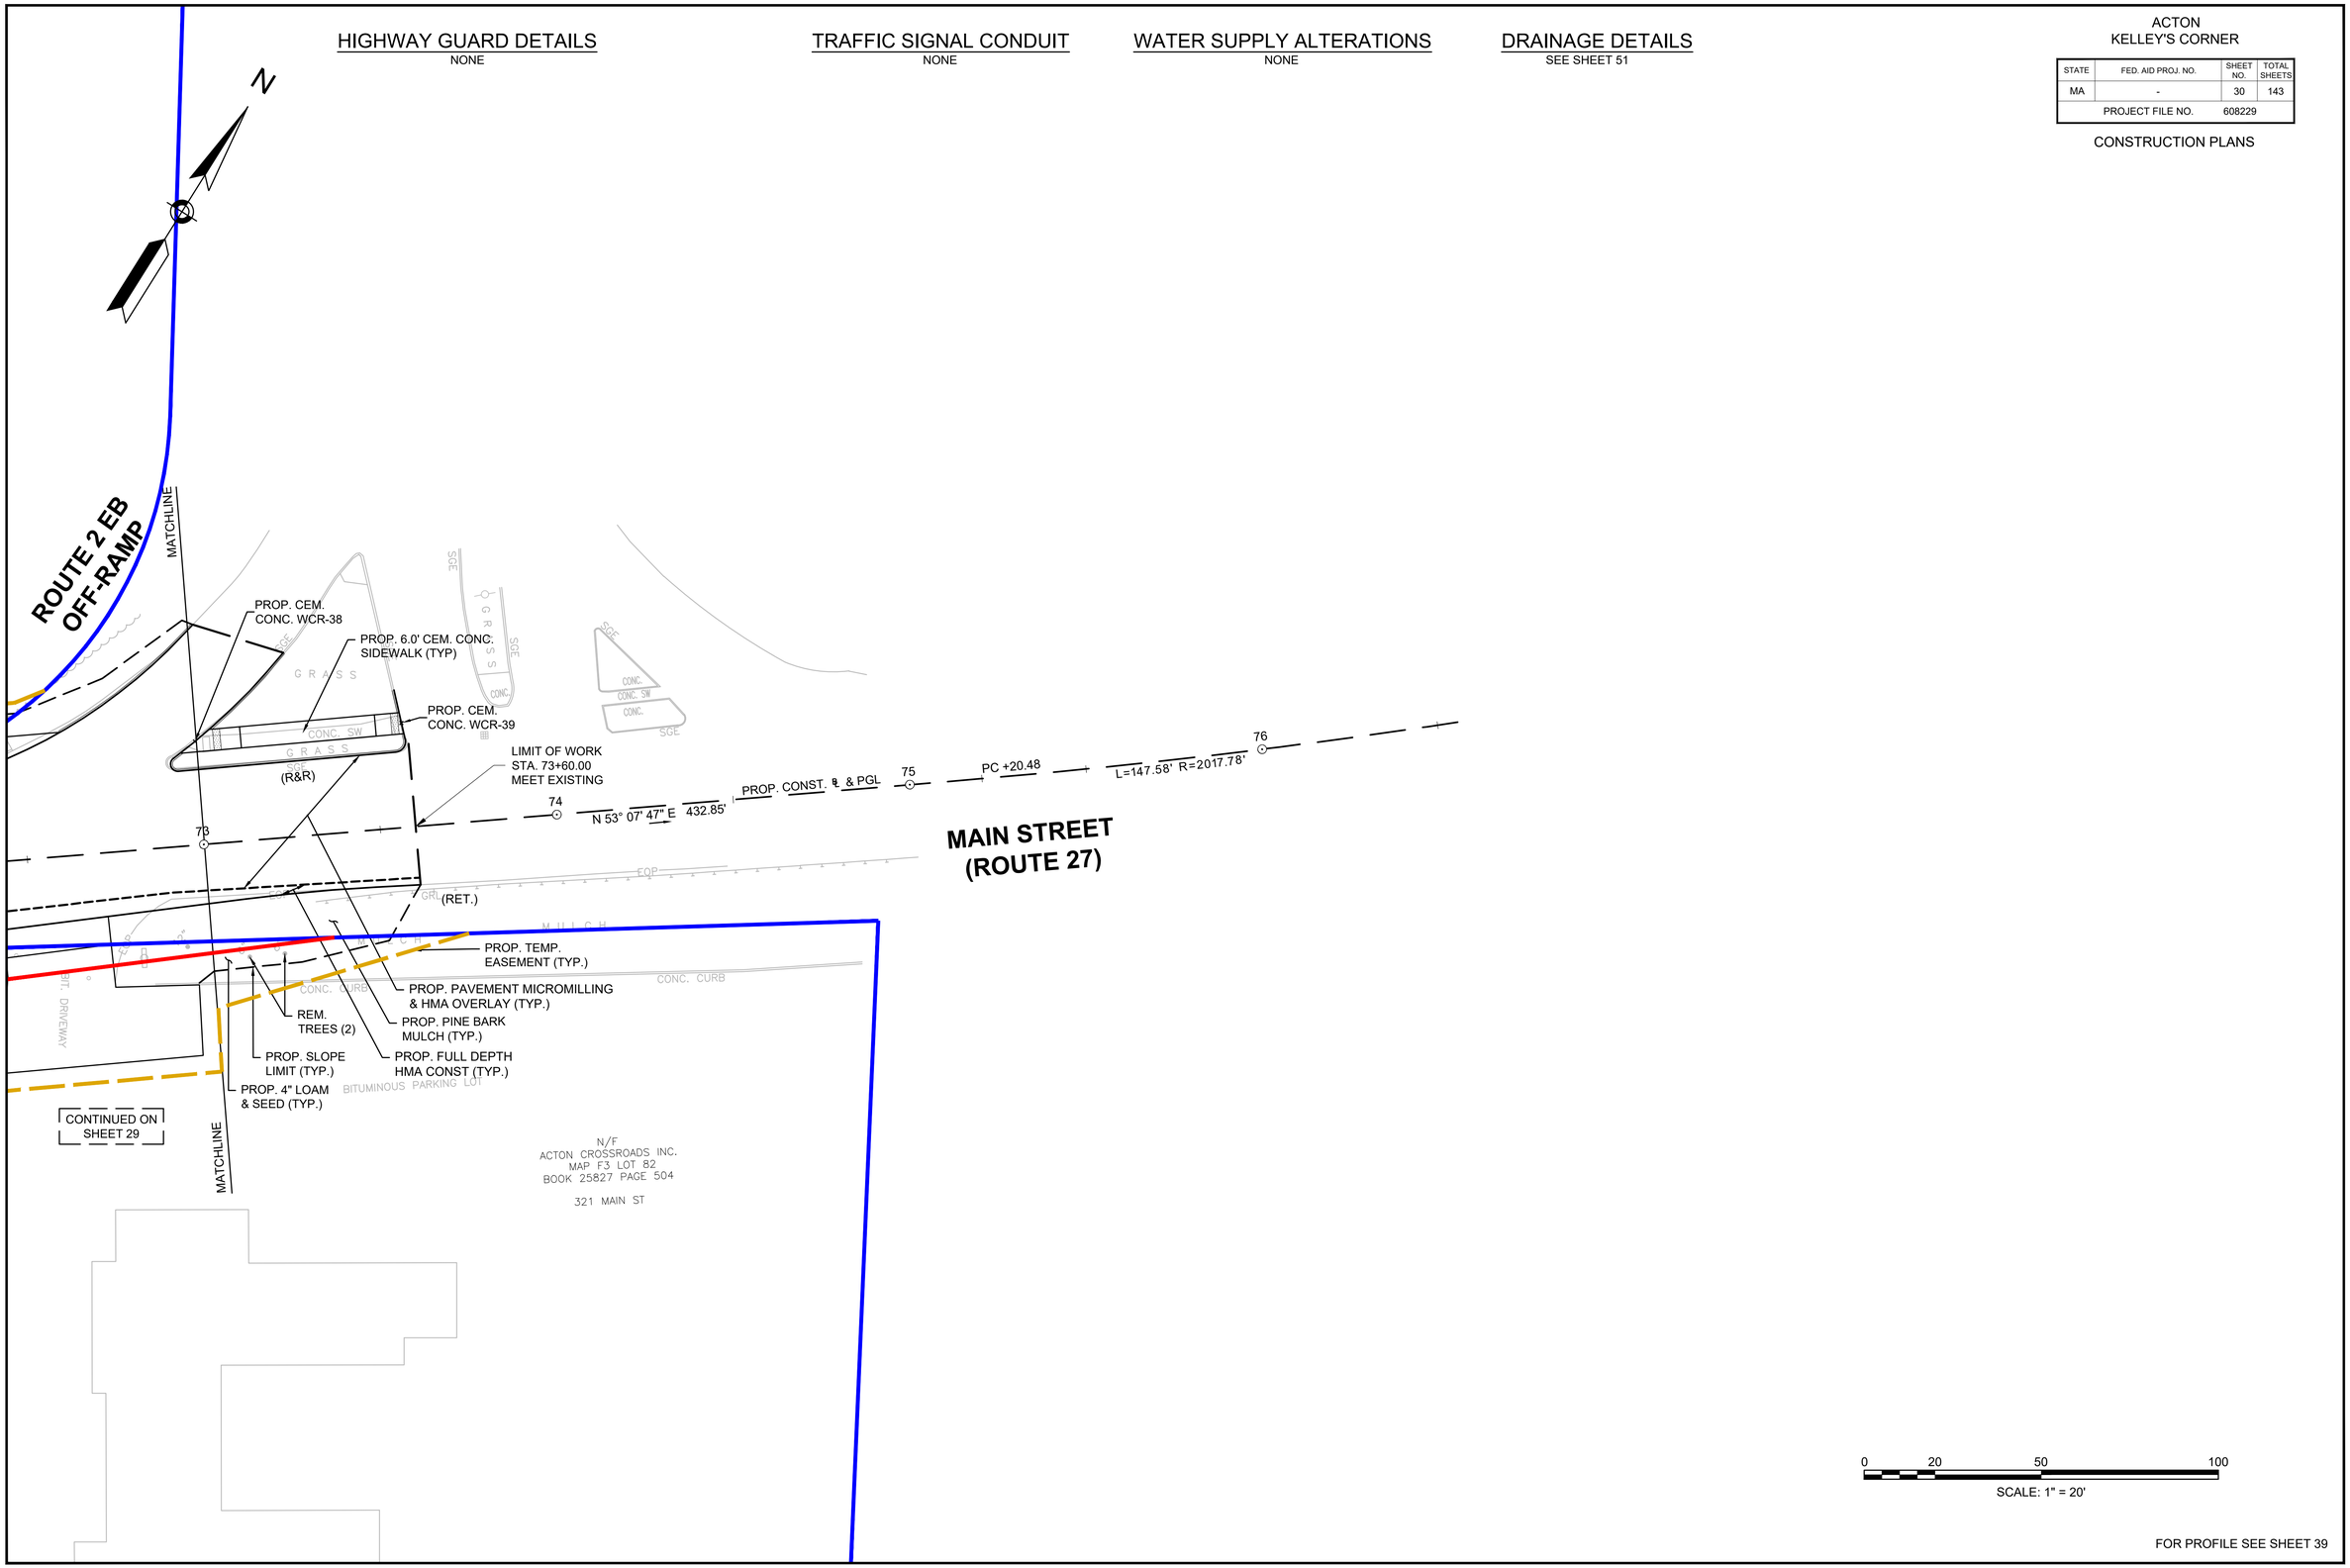

FOR PROFILE SEE SHEET 39

16093_HD(CO).DWG Plotted on 5-Mar-2019 12:07 PM